

TRACT REGISTER OF ACQUISITION AFTER 1, JAN. 1917					ACREAGE		REMARKS
TRACT NO.	LAND OWNER	FEE	150% AC	OTHER			
100	GEORGE L. MITCHELL ET AL	20.00					
101	ETHEL HANSON ET AL	14.00					
102	CHESTER A. ROBINSON	60.00					
102-E	CHESTER A. ROBINSON				0.10	PERR EASEMENT FOR RD	R/W
103	DELMER L. TURNER ET AL	6.80					
103-E	DELMER L. TURNER ET AL				2.50	PERR EASEMENT FOR RD	R/W
104	HOMER ELKINS ET UX	25.10					
104-E	HOMER ELKINS ET UX				1.91	PERR EASEMENT FOR RD	R/W
105	ALBERT P. MCKNIGHT & SARAH J. MCNIGHT	126.00					
106	ARMEL F. & AGNES M. PRINCE	32.33					
107	ARMEL PRINCE	1.00					
108	ARMEL & MARIE PRINCE	1.00					
109	ALICE SOUTHERN ET AL	83.53					
110	GRACE BARRETT KNIGHT	66.50					
111	ASA & CHLOE DECKARD	73.20					
112	IRA SOUTHERN ET AL	1.00					
113	HOMER & LULA ELKINS	22.00					
114	ADIE & CLOIE DECKARD	30.50					
115	WILLIAM STEWART	40.00					
116	JAMES A. & PHILLIPS	45.80					
117	WILLIAM STEWART	20.50					
118	HAROLD W. HOWELL ET UX	19.50					
119	LARANCE E. STEWART & FREDERICK STEWART	50.50					
120	MAUDE MAE STEWART ET AL	9.70					
121	MAUDE MAE STEWART	10.00					
122	ELLA PHILLIPS ET AL	33.20					
123	ELZA DECKARD & BEN DECKARD	226.25					
124	ORLAND PRINCE ET UX	2.70					
126-E-1	JOHN P. DECKARD ET UX		3.85		TEMP EAS'MT FOR BORROW		
126-E-2	JOHN P. DECKARD ET UX		15.35		PERR EAS'MT FOR RD	R/W	
127-E-1	ROBERT W. THRASHER ET UX		7.55		PERR EAS'MT FOR RD	R/W	
127-E-2	ROBERT W. THRASHER ET UX		6.33		TEMP EAS'MT FOR BORROW		
128-E-1	LEWIS DECKARD ET UX		3.22		TEMP EAS'MT FOR BORROW		
128-E-2	LEWIS DECKARD ET UX		0.83		3-22-66 - 3-21-68		
129-E-1	JOEY LEVITZ		1.08		PERR EAS'MT FOR RD	R/W	
130-E-1	WARREN WISLEY ET UX		2.00		PERR EAS'MT FOR RD	R/W	
130-E-2	WARREN WISLEY ET UX		0.21		PERR EAS'MT FOR RD	R/W	
130-E-3	WARREN WISLEY ET UX		5.10		PERR EAS'MT FOR RD	R/W	
130-E-4	WARREN WISLEY ET UX		0.12		TEMP EAS'MT FOR BORROW		
131-E-1	ELLA PHILLIPS ET AL		0.12		3-22-66 - 3-21-68		
131-E-2	ELLA PHILLIPS ET AL		7.27		PERR EAS'MT FOR RD	R/W	
132-E-1	DELMER L. TURNER ET AL		0.03		PERR EAS'MT FOR RD	R/W	
132-E-2	DELMER L. TURNER ET AL		0.06		PERR EAS'MT FOR RD	R/W	
132-E-3	DELMER L. TURNER ET AL		0.02		PERR EAS'MT FOR RD	R/W	
132-E-4	DELMER L. TURNER ET AL		0.06		PERR EAS'MT FOR RD	R/W	
133-E-1	MONON RAILROAD		0.09		LICENSE FOR R/W	R/W	
133-E-2	ALBERT P. MCKNIGHT & SARAH J. MCNIGHT (GOODMAN CEMETERY)		0.20		LICENSE FOR R/W	R/W	
125-C					ENTIRE 0.25 AC INCL IN TR. 105		

CONTOUR LEGEND

FLEV 538 LOW FLOW REGULATION POOL
 ELEV 551 YEAR FLOOD FREQUENCY
 ELV 560 UPPER GUIDE FOR ACQUISITION

VICINITY MAP

12 25 0 12 25 MI

INDIANA

STATE INDEX

ACQUISITION AUTHORIZATION

PUBLIC LAW 86-360, 36 USC 1801-1808, 18 USC 1861-1862, 18 USC 1863-1864, 18 USC 1865-1866, 18 USC 1867-1868, 18 USC 1869-1870, 18 USC 1871-1872, 18 USC 1873-1874, 18 USC 1875-1876, 18 USC 1877-1878, 18 USC 1879-1880, 18 USC 1881-1882, 18 USC 1883-1884, 18 USC 1885-1886, 18 USC 1887-1888, 18 USC 1889-1890, 18 USC 1891-1892, 18 USC 1893-1894, 18 USC 1895-1896, 18 USC 1897-1898, 18 USC 1899-1900, 18 USC 1901-1902, 18 USC 1903-1904, 18 USC 1905-1906, 18 USC 1907-1908, 18 USC 1909-1910, 18 USC 1911-1912, 18 USC 1913-1914, 18 USC 1915-1916, 18 USC 1917-1918, 18 USC 1919-1920, 18 USC 1921-1922, 18 USC 1923-1924, 18 USC 1925-1926, 18 USC 1927-1928, 18 USC 1929-1930, 18 USC 1931-1932, 18 USC 1933-1934, 18 USC 1935-1936, 18 USC 1937-1938, 18 USC 1939-1940, 18 USC

FINAL

PROJECT MAP

DEPT. OF THE ARMY
USING SERVICE CORPS OF ENGINEERS

LOCATION OF PROJECT

STATE INDIANA
COUNTY BROWN, JACKSON, MONROE
DIVISION OHIO RIVER
DISTRICT LOUISVILLE
ARMY AREA 5TH
14 MILES N OF BEDFORD
11 MILES S OF BLOOMINGTON

TRANSPORTATION FACILITIES

RAILROADS MONON
STATE ROADS 37, 46
FEDERAL ROADS _____

ACQUISITION

TOTAL ACRES ACQUIRED	25,950.28
FEE	24,295.58

PUBLIC DOMAIN

USE PERMIT	{	RES.	597.18
			416.82
TRANSFER	{	FEE	825.60

LEASE

LESSER INTERESTS	{	EASEMENT	231.33
		LICENSE (2)	0.59

DISPOSAL

TOTAL ACRES DISPOSED OF							
SOLD	<table border="1"> <tr> <td>FEE</td> <td>1321.22</td> </tr> <tr> <td>EAS.</td> <td>207.74</td> </tr> <tr> <td>LIC. (1)</td> <td>0.29</td> </tr> </table>	FEE	1321.22	EAS.	207.74	LIC. (1)	0.29
FEE	1321.22						
EAS.	207.74						
LIC. (1)	0.29						

PUBLIC DOMAIN...

USE PERMIT.

REFERENCES

$$\left\{ \begin{array}{l} \text{---} \end{array} \right.$$

LEASES TERMINATED		
LESSER INTERESTS TERM	{ EAS.	11.74
	{ LIC. (1)	0.30

REASSIGNED

LEGEND

EXCEPT FOR THE SPECIAL SYMBOLS SHOWN BELOW MAP
SYMBOLS ARE STANDARD IN ARMY MAP SERVICE
TECHNICAL MANUAL NO. 23.

RESERVATION LINE.

RESERVATION LINE (ACTUAL SURVEY)

TRACT BOUNDARY LINE

TRACT NUMBER

D.) **CONTOUR LINE**

10.1)	DISPOSAL
-------	-----------------

SEGMENT "1"

DEPARTMENT OF THE ARMY,
OFFICE OF THE LOUISVILLE DISTRICT ENGINEER
OHIO RIVER DIVISION

REAL ESTATE
MONROE LAKE

DRAWN BY N. J. G
 TRACED BY N. J. G
 CHECKED BY J. T. R
 SUBMITTED BY [Signature]
 CHIEF OF PLANNING &
 CONTROL BR.

RECOMMENDED BY	APPROVED BY
<i>Jud Morgan</i>	<i>J. M. Jones</i>
CHIEF OF REAL ESTATE DIV.	COL. CORP OF ENGINEERS, DISTRICT ENGINEER

OFFICE, CHIEF OF ENGINEERS, WASHINGTON 25, D.C.


AUDITED

INSTALLATION OR PROJECT NO. LOUV-20016

[illegible]


100

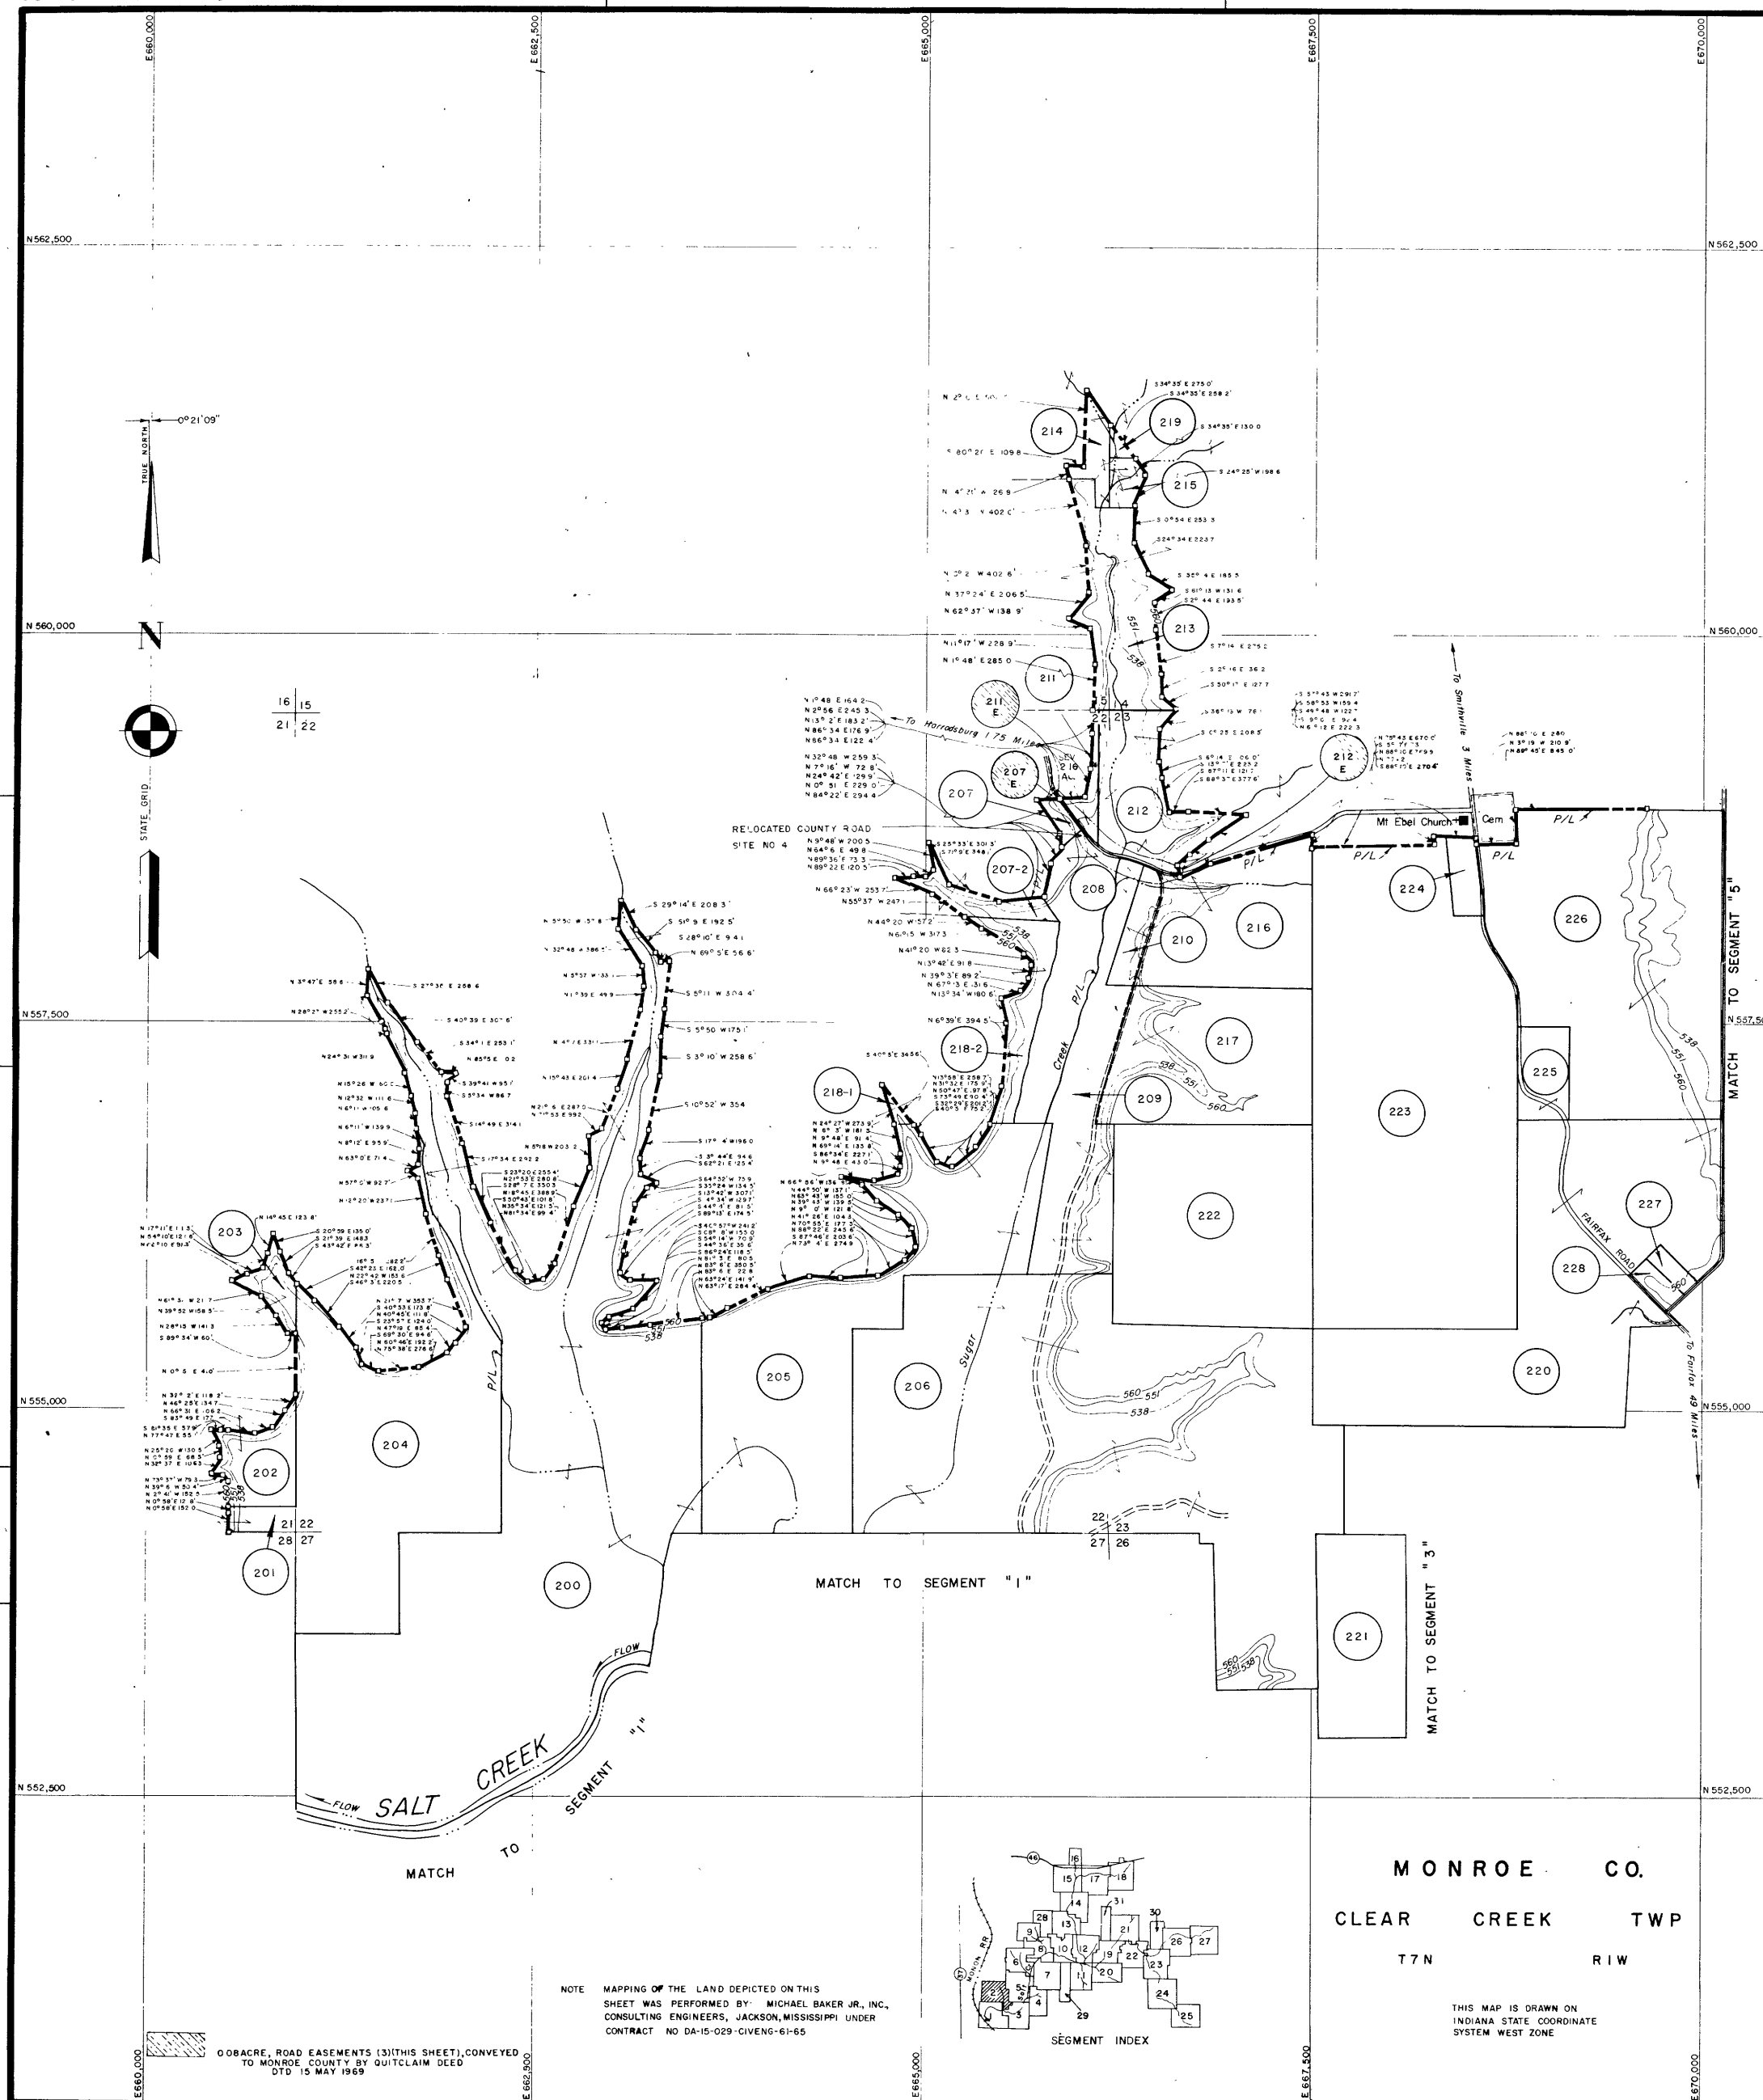

TRACT REGISTER OF ACQUISITION AFTER 1, JAN. 1943

TRACT NO.	LAND OWNER	ACQUISITION				REMARKS
		FEE	PERM	OTHER	TRANS	
200	ZELDA LIMPUS ET AL	147.50				
201	WENDELL E. WISLEY ET UX	1.65				
202	WARREN WISLEY ET UX	5.70				
203	WILLIAM F. BURKHART ET UX	2.40				
204	WILLIAM G. UNDERWOOD	50.00				
205	OSBORNE STILLIONS ET UX	57.00				
206	WASSEL DECKARD ET UX	119.25				
207-2	DONALD SOUTHERN ET UX	2.90				
208	YORK E. KINER ET UX	12.50				
209	EMER CAIN	15.7				
210	LOVAL ELMER TOTE ET UX	2.7				
211	SPRAL E. IVIN	1.45				
212	DALE CAIN ET UX	11.75				
213	ROY D. CHAPMAN ET UX	50				
214	HISTORICAL OWN ET UX	3.30				
215	ROY WATSON	2.25				
216	DONALD R. MITCHELL & TRAVIS E. MOSELEY	25.00				
217	SE BOWMAN ET AL	24.00				
218-1	WILLIAM POWELL ET UX	0.50				
218-2	WILLIAM POWELL ET UX	6.50				
219	WILLIAM POWELL ET UX	0.40				
220	WILLIAM POWELL ET UX	65.25				
221	ALFRED LLOYD MEADOWS ET AL	37.25				
222	LEAFY PATTERSON ET VIR	16.00				
223	LEAFY PATTERSON ET VIR	88.00				
224	FREDERICK P. SCOTT ET AL	2.00				
225	HERMAN J. SCOTT & VIVIAN SCOTT BEAUFIELD	4.41				
226	WILLIAM J. SCOTT ET AL	65.00				
227	WILLIAM J. SCOTT ET AL	1.00				
228	WILLIAM J. SCOTT ET AL	1.12				
229	WILLIAM J. SCOTT ET AL	1.00				
230	WILLIAM J. SCOTT ET AL	1.12				
DEPT OF THE ARMY

USING SERVICE CORPS OF ENGINEERS

LOCATION OF PROJECT

STATE INDIANA

COUNTY MONROE

DIVISION OHIO RIVER

DISTRICT LOUISVILLE

ARMY AREA 5TH

14 MILES N OF BEDFORD

11 MILES S OF BLOOMINGTON

TRANSPORTATION FACILITIES

RAILROADS MONON

STATE ROADS 37, 46

FEDERAL ROADS

AIR LINES

ACQUISITION

TOTAL ACRES ACQUIRED

FEE

PUBLIC DOMAIN { PERM. WITHDRAWAL
TEMP. WITHDRAWAL

USE PERMIT

TRANSFER { SEE SEGMENT "1"

LEASE

LESSER INTERESTS

DISPOSAL

TOTAL ACRES DISPOSED OF

SOLD

PUBLIC DOMAIN { PERM. WITHDRAWAL
TEMP. WITHDRAWAL

USE PERMIT

TRANSFERRED { SEE SEGMENT "1"

LEASES TERMINATED

LESSER INTERESTS TERM

REASSIGNED

OTHER

LEGEND

EXCEPT FOR THE SPECIAL SYMBOLS SHOWN BELOW MAP
SYMBOLS ARE STANDARD IN ARMY MAP SERVICE
TECHNICAL MANUAL NO. 23.

RESERVATION LINE

RESERVATION LINE (ACTUAL SURVEY)

TRACT BOUNDARY LINE

TRACT NUMBER


CONTOUR LINE

DISPOSAL

SEGMENT "2"



DEPARTMENT OF THE ARMY
OFFICE OF THE LOUISVILLE DISTRICT ENGINEER
OHIO RIVER DIVISION

REAL ESTATE

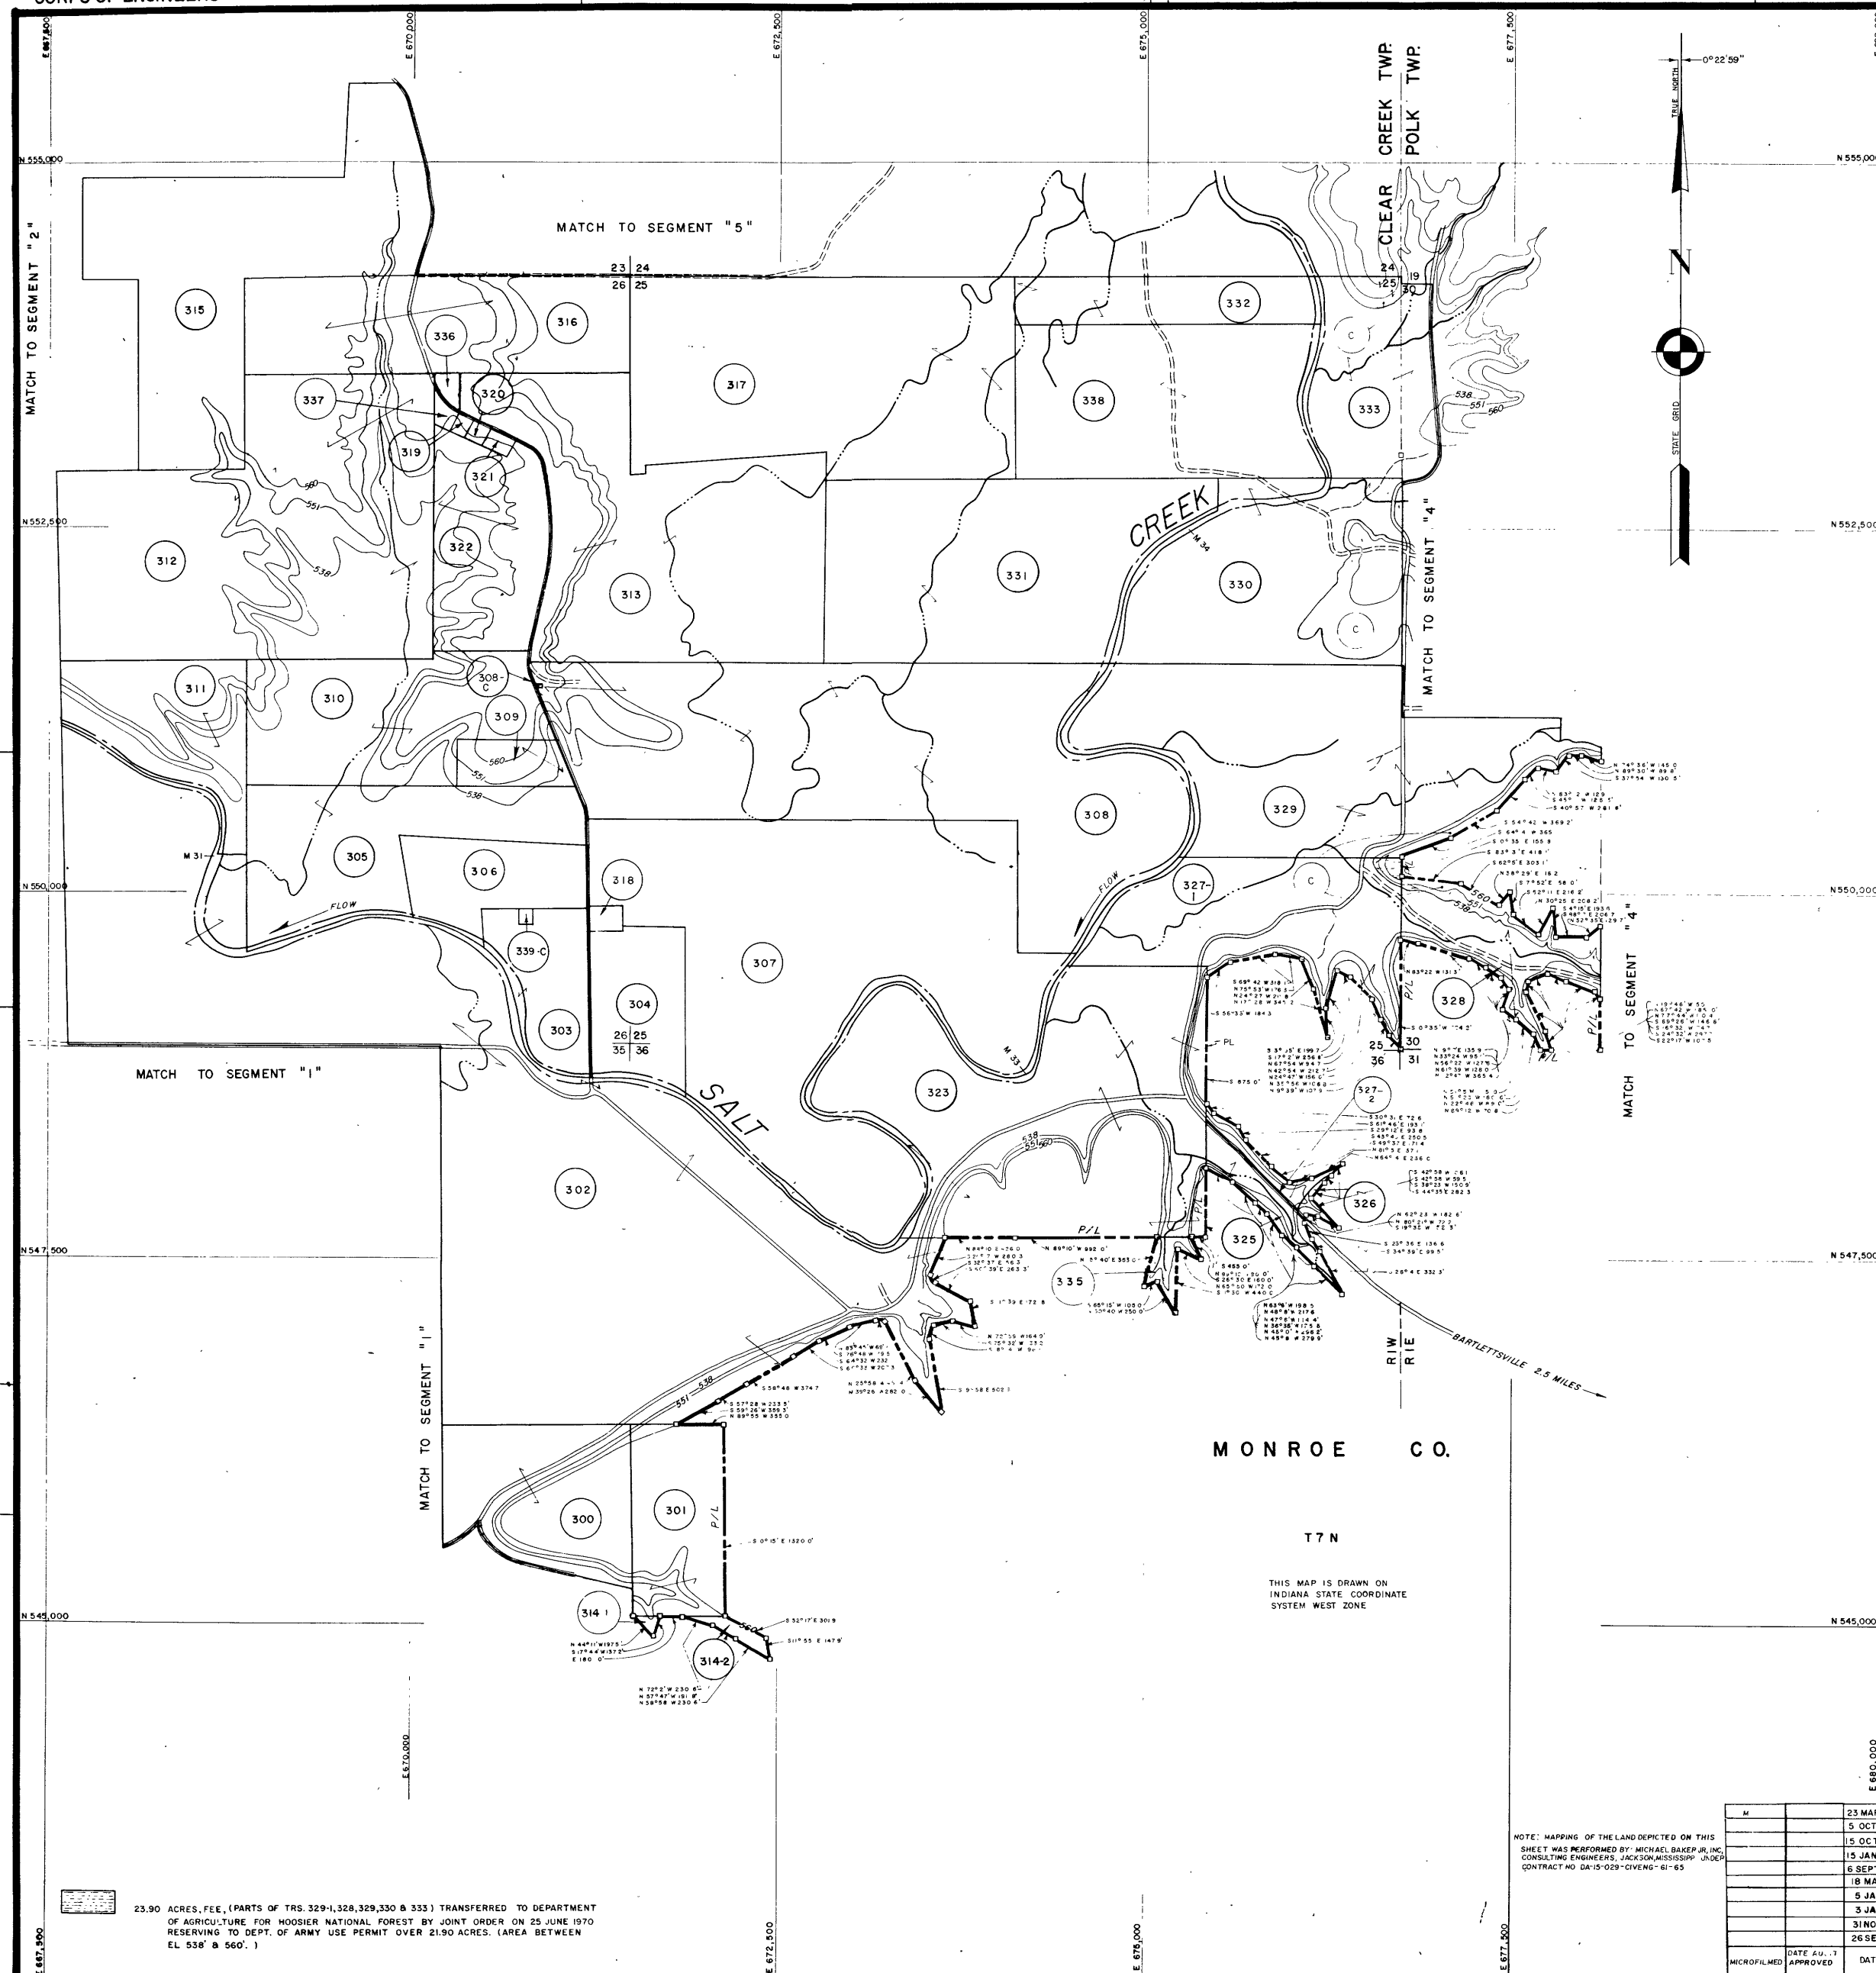

TRACT REGISTER OF ACQUISITION AFTER 1, JAN. 1943

TRACT NO.	LAND OWNER	ACREAGE	REMARKS
300	HARLEY SOUTHERN ET UX	29.00	
301	EVA HILLENBURG ET AL	20.00	
302	ORLANDO PRINCE ET UX	224.00	
303	FOSTER F. FOX	15.40	
303-C	DANIEL E. FOX & FOSTER F. FOX	0.23	
304	WILLIAM A. STEWART	15.85	
305	ALFRED LLOYD MEADOWS & RUSSELL WAYNE MEADOWS	35.00	
306	HAROLD A. STEWART ET UX	14.65	
307	HAROLD A. STEWART	123.00	
308	RUSSELL E. MITCHELL	112.99	
309	JOHN H. DECKARD ET UX	4.50	
310	REUBEN H. DAVIS ET UX	35.80	
311	LEROY BAKER ET UX	26.00	
312	DELBERT CAZEE ET UX	100.00	
313	RAYMOND L. CHAMBERS ET AL	80.00	
314-1	STANLEY BARTLETT ET UX	0.40	
314-2	STANLEY BARTLETT ET UX	1.50	
315	PRICE BROWN ET UX	63.00	
316	SAMUEL J. CHAMBERS ET UX	40.00	
316-C	RUSSELL E. MITCHELL	0.01	
317	GRANT S. STEWART	76.00	
318	WILLIAM STEWART ET UX	1.00	
319	PERRY AXSON ET UX	0.32	
320	RICHARD L. WILDER ET UX	0.42	
321	LOGAN HOWARD ET UX	0.51	
322	PUBLIC INVESTMENT CORPORATION	21.49	
323	BLANCHE NORMAN ET AL	88.00	
325	EMERY PRINCE ET UX	4.10	
326	EUGENE PRINCE ET UX	1.14	
327-1	LENA SOUTHERN ET AL	36.80	
327-2	LENA SOUTHERN ET AL	2.10	
328	ROBERT J. MORROW ET UX	14.30	
329	WILLIAM INMAN ET UX	70.40	
330	REINHOLD E. BUCHHOLZ ET UX	47.00	
331	GUY MITCHELL ET UX	73.00	
332	BEF. PRINCE	15.00	
333	HOLLAND CHAMBERS	25.00	
335	HARLEY S. McCAMMON ET UX	2.00	
336	GARROL LAVENE LUKELY ET VIR	0.75	
337	DELBERT CAZEE ET UX	0.40	
338	GRANT S. STEWART ET UX	46.00	
C	DEPARTMENT OF AGRICULTURE (FOREST SERVICE)		

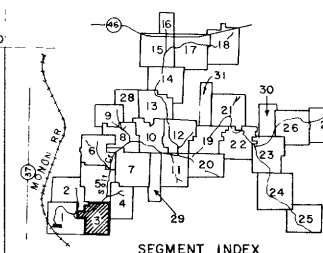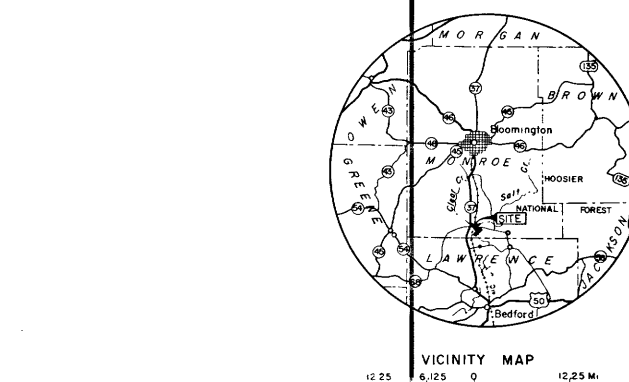

CONTOUR LEGEND
ELEV 538 LOW FLOW REGULATION POOL
ELEV 551 5 YEAR FLOOD FREQUENCY
ELEV 560 UPPER GUIDE FOR ACQUISITION

NOTE: The boundary of this installation was compiled from record deed descriptions, record plots, USGS Quads, Aerial photographs and actual surveys.

NOTE: MAPPING OF THE LAND DEPICTED ON THIS SHEET WAS PERFORMED BY MICHAEL BAKER JR. INC. CONSULTING ENGINEERS, JACKSON, MISSISSIPPI. UNDER CONTRACT NO. DA-15-029-0166-01-65

DATE	REVISIONS
23 MAR 71	FINAL AUDIT
5 OCT 70	DISPOSAL ADDED, TRACT C ADDED
5 OCT 63	DELETED 303-C, ADDED 339-C
15 JAN 63	REVISED 325
6 SEPT 62	REVISED 328, 329
18 MAY 62	REVISED 302
9 JAN 62	DELETE 335-E ADD 335
3 JAN 62	REVISED 314-1
31 NOV 61	DELETED 334
26 SEPT 61	DELETED 324

ACQUISITION AUTHORIZATION
2 ND IND ENG-COM DTD 5 JULY 1961 (O.M. NO. 44-SUPP. NO. 1)
2 ND IND ENG-COM DTD 25 AUG 1961 (O.M. NO. 44-SUPP. NO. 2)
2 ND IND ENG-AP DTD 4 OCT 1961 (REG-OM NO. 8)

SEGMENT "3"

DEPARTMENT OF THE ARMY
OFFICE OF THE LOUISVILLE DISTRICT ENGINEER
OHIO RIVER DIVISION

DRAWN BY N.J.G.
TRACED BY N.J.G.
CHECKED BY A.L.G.

SUBMITTED BY
CHIEF OF PLANNING & CONTROL BR

RECOMMENDED BY
CHIEF OF REAL ESTATE DIV.

OFFICE, CHIEF OF ENGINEERS, WASHINGTON 25, D.C.
AUDITED
INSTALLATION OF PROJECT NO. LOUV 2-0016

REAL ESTATE
MONROE LAKE
DATE 22 Nov 1961
OCE APPROVED 11-16-71

SCALE IN FEET
SHEET 3 OF 31 DRAWING NO.

FINAL
PROJECT MAP

DEPT OF THE ARMY
USING SERVICE CORPS OF ENGINEERS

LOCATION OF PROJECT

STATE INDIANA
COUNTY MONROE
DIVISION OHIO RIVER
DISTRICT LOUISVILLE
ARMY AREA 5TH
14 MILES N. OF BEDFORD
11 MILES S. OF BLOOMINGTON

TRANSPORTATION FACILITIES

RAILROADS MONON
STATE ROADS 37, 46
FEDERAL ROADS
AIR LINES

ACQUISITION

TOTAL ACRES ACQUIRED

FEE

PUBLIC DOMAIN { PERM. WITHDRAWAL
TEMP. WITHDRAWAL

USE PERMIT

TRANSFER { SEE SEGMENT "2"

LEASE

LESSER INTERESTS

DISPOSAL

TOTAL ACRES DISPOSED OF

SOLD

PUBLIC DOMAIN { PERM. WITHDRAWAL
TEMP. WITHDRAWAL

USE PERMIT

TRANSFERRED { SEE SEGMENT "2"

LEASES TERMINATED

LESSER INTERESTS TERM.


REASSIGNED

OTHER

LEGEND

EXCEPT FOR THE SPECIAL SYMBOLS SHOWN BELOW MAP SYMBOLS ARE STANDARD IN ARMY MAP SERVICE TECHNICAL MANUAL NO. 23.

RESERVATION LINE
RESERVATION LINE (ACTUAL SURVEY)
TRACT BOUNDARY LINE
TRACT NUMBER
CONTOUR LINE
DISPOSAL

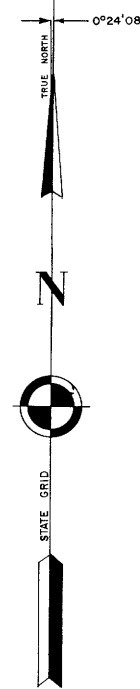

TRACT REGISTER OF ACQUISITION AFTER I, JAN. 1943					
TRACT NO.	LAND OWNER	ACREAGE		TRANSPERRED	REMARKS
		FEE	OTHER		
A	DEPARTMENT OF AGRICULTURE (FOREST SERVICE)				TRANSFERRED BY JOINT ORDER INTERCHANGE ON JUNE 10TH 985-478,910,13,20,22 & 23 19.30 AC THIS SHEET
400	PERRY T. MARTIN ET UX JOSEPH L. QUINN JR. AND TERRE MAITC REALTY CORP.	825.60			
402	JASPER SIPES ET AL	3.60			
403	CENTRAL INDIANA COUNCIL, BOY SCOUTS OF AMERICA, INC.	52.00			
405	EVERETT H. PATTON	10.00			
406	CENTRAL INDIANA COUNCIL, BOY SCOUTS OF AMERICA, INC.	10.00			
407	HERBERT DECKARD ET UX	83.00			
408	KARL DECKARD ET AL	0.97			
409	HERBERT DECKARD ET UX	9.26			
410	WILLARD EADS	41.40			
411	CLIFFORD HARDEN ET UX	6.60			
412	OSCAR EADS	2.50			
412-E	OSCAR EADS				FERN FLOWAGE & ENTENCE 2 30 AC WITH TR. #12
414	LEONIA FRYE	0.15			
415	CENTRAL INDIANA COUNCIL, BOY SCOUTS OF AMERICA, INC.	21.00			
C	DEPARTMENT OF AGRICULTURE (FOREST SERVICE)				SITE 75-100 PERMIT FOR FLOWAGE RESERVED IN THE TRANSFERRED ORDER OF DEC. 21
416	ORVILLE FRYE	1.84			
417	GEORGINA KINSEY AND WILLIAM PAUL KINSEY	6.00			
418	HERBERT DECKARD ET UX	1.00			
419	MAX W LOOP	1.80			
420	MAX W LOOP	1.40			
421	JOHN L. CARPENTER AND THE CARPENTER CORPORATION	0.52			
B	DEPARTMENT OF AGRICULTURE (FOREST SERVICE)				USE PERMIT FOR FLOWAGE NYS. BY MEMO OF UNDERSTANDING 56780 SEC. 75-100 PERMIT FOR FLOWAGE RESERVED IN THE TRANSFERRED ORDER OF DEC. 21

DEPT. OF THE ARMY
USING SERVICE CORPS OF ENGINEERS

STATE INDIANA
COUNTY MONROE
DIVISION OHIO RIVER
DISTRICT LOUISVILLE

ARMY AREA 5TH _____
14 MILES N OF BEDFORD _____
11 MILES S OF BLOOMINGTON _____

RAILROADS MONON
STATE ROADS 37, 46

FEDERAL ROADS _____
AIR LINES _____

TOTAL ACRES ACQUIRED

FEE _____

PUBLIC DOMAIN { PERM. WITHDRAWAL _____
TEMP. WITHDRAWAL _____

USE PERMIT _____

TRANSFER { SEE SEGMENT "A"

LEASE _____

LESSOR INTERESTS {

TOTAL ACRES DISPOSED OF

SOLD _____

PUBLIC DOMAIN { PERM. WITHDRAWAL _____
TEMP. WITHDRAWAL _____

USE PERMIT _____

TRANSFERRED { _____
SEE SEGMENT "1."








LEASES TERMINATED _____



LESSOR INTERESTS TERM. _____

REASSIGNED _____

OTHER _____

EXCEPT FOR THE SPECIAL SYMBOLS SHOWN BELOW MAP SYMBOLS ARE STANDARD IN ARMY MAP SERVICE TECHNICAL MANUAL NO. 23.

RESERVATION LINE	
RESERVATION LINE (ACTUAL SURVEY)	
TRACT BOUNDARY LINE	
TRACT NUMBER	
CONTOUR LINE	
DISPOSAL	
TRACT APPEARING ON MORE THAN ONE SHEET	

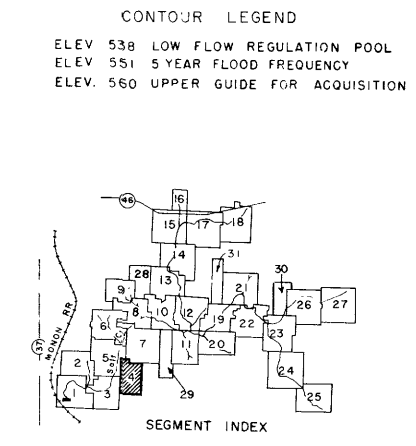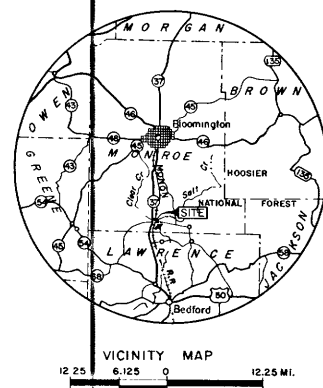

NOTE MAPPING OF THE LAND DEPICTED ON THIS
SHEET WAS PERFORMED BY: MICHAEL BAKER JR, INC,
CONSULTING ENGINEERS, JACKSON, MISSISSIPPI UNDER
CONTRACT NO DA-15-029-CIVENG-61-65

NOTE The boundary of this installation was compiled from record deed descriptions, record plats, USGS QUADS, aerial photographs and actual surveys

MONROE CO.
POLK TWP.
T7N R1E

THIS MAP IS DRAWN ON
INDIANA STATE COORDINATE
SYSTEM WEST ZONE

[illegible]

DRAWN BY N.J.G.
TRACED BY N.J.G.
CHECKED BY A.L.G.
SUBMITTED BY [Signature]
CHIEF OF PLANNING &
CONTROL BR.

RECOMMENDED BY
David Morgan
CHIEF OF REAL ESTATE DIV.
OFFICE, CHIEF OF ENGINEERING
AUDITED

REAL ESTATE

MONROE LAKE

APPROVED BY *James H. [Signature]* DATE *24 Nov. 1961*


COL. CORP. OF ENGINEERS, DISTRICT ENGINEER


ENGINEERS, WASHINGTON 25, D.C.

SCALE IN FEET

0 50 100 150 200 250 300 350 400 450 500 550 600 650 700 750 800 850 900 950 1000

10142-0016

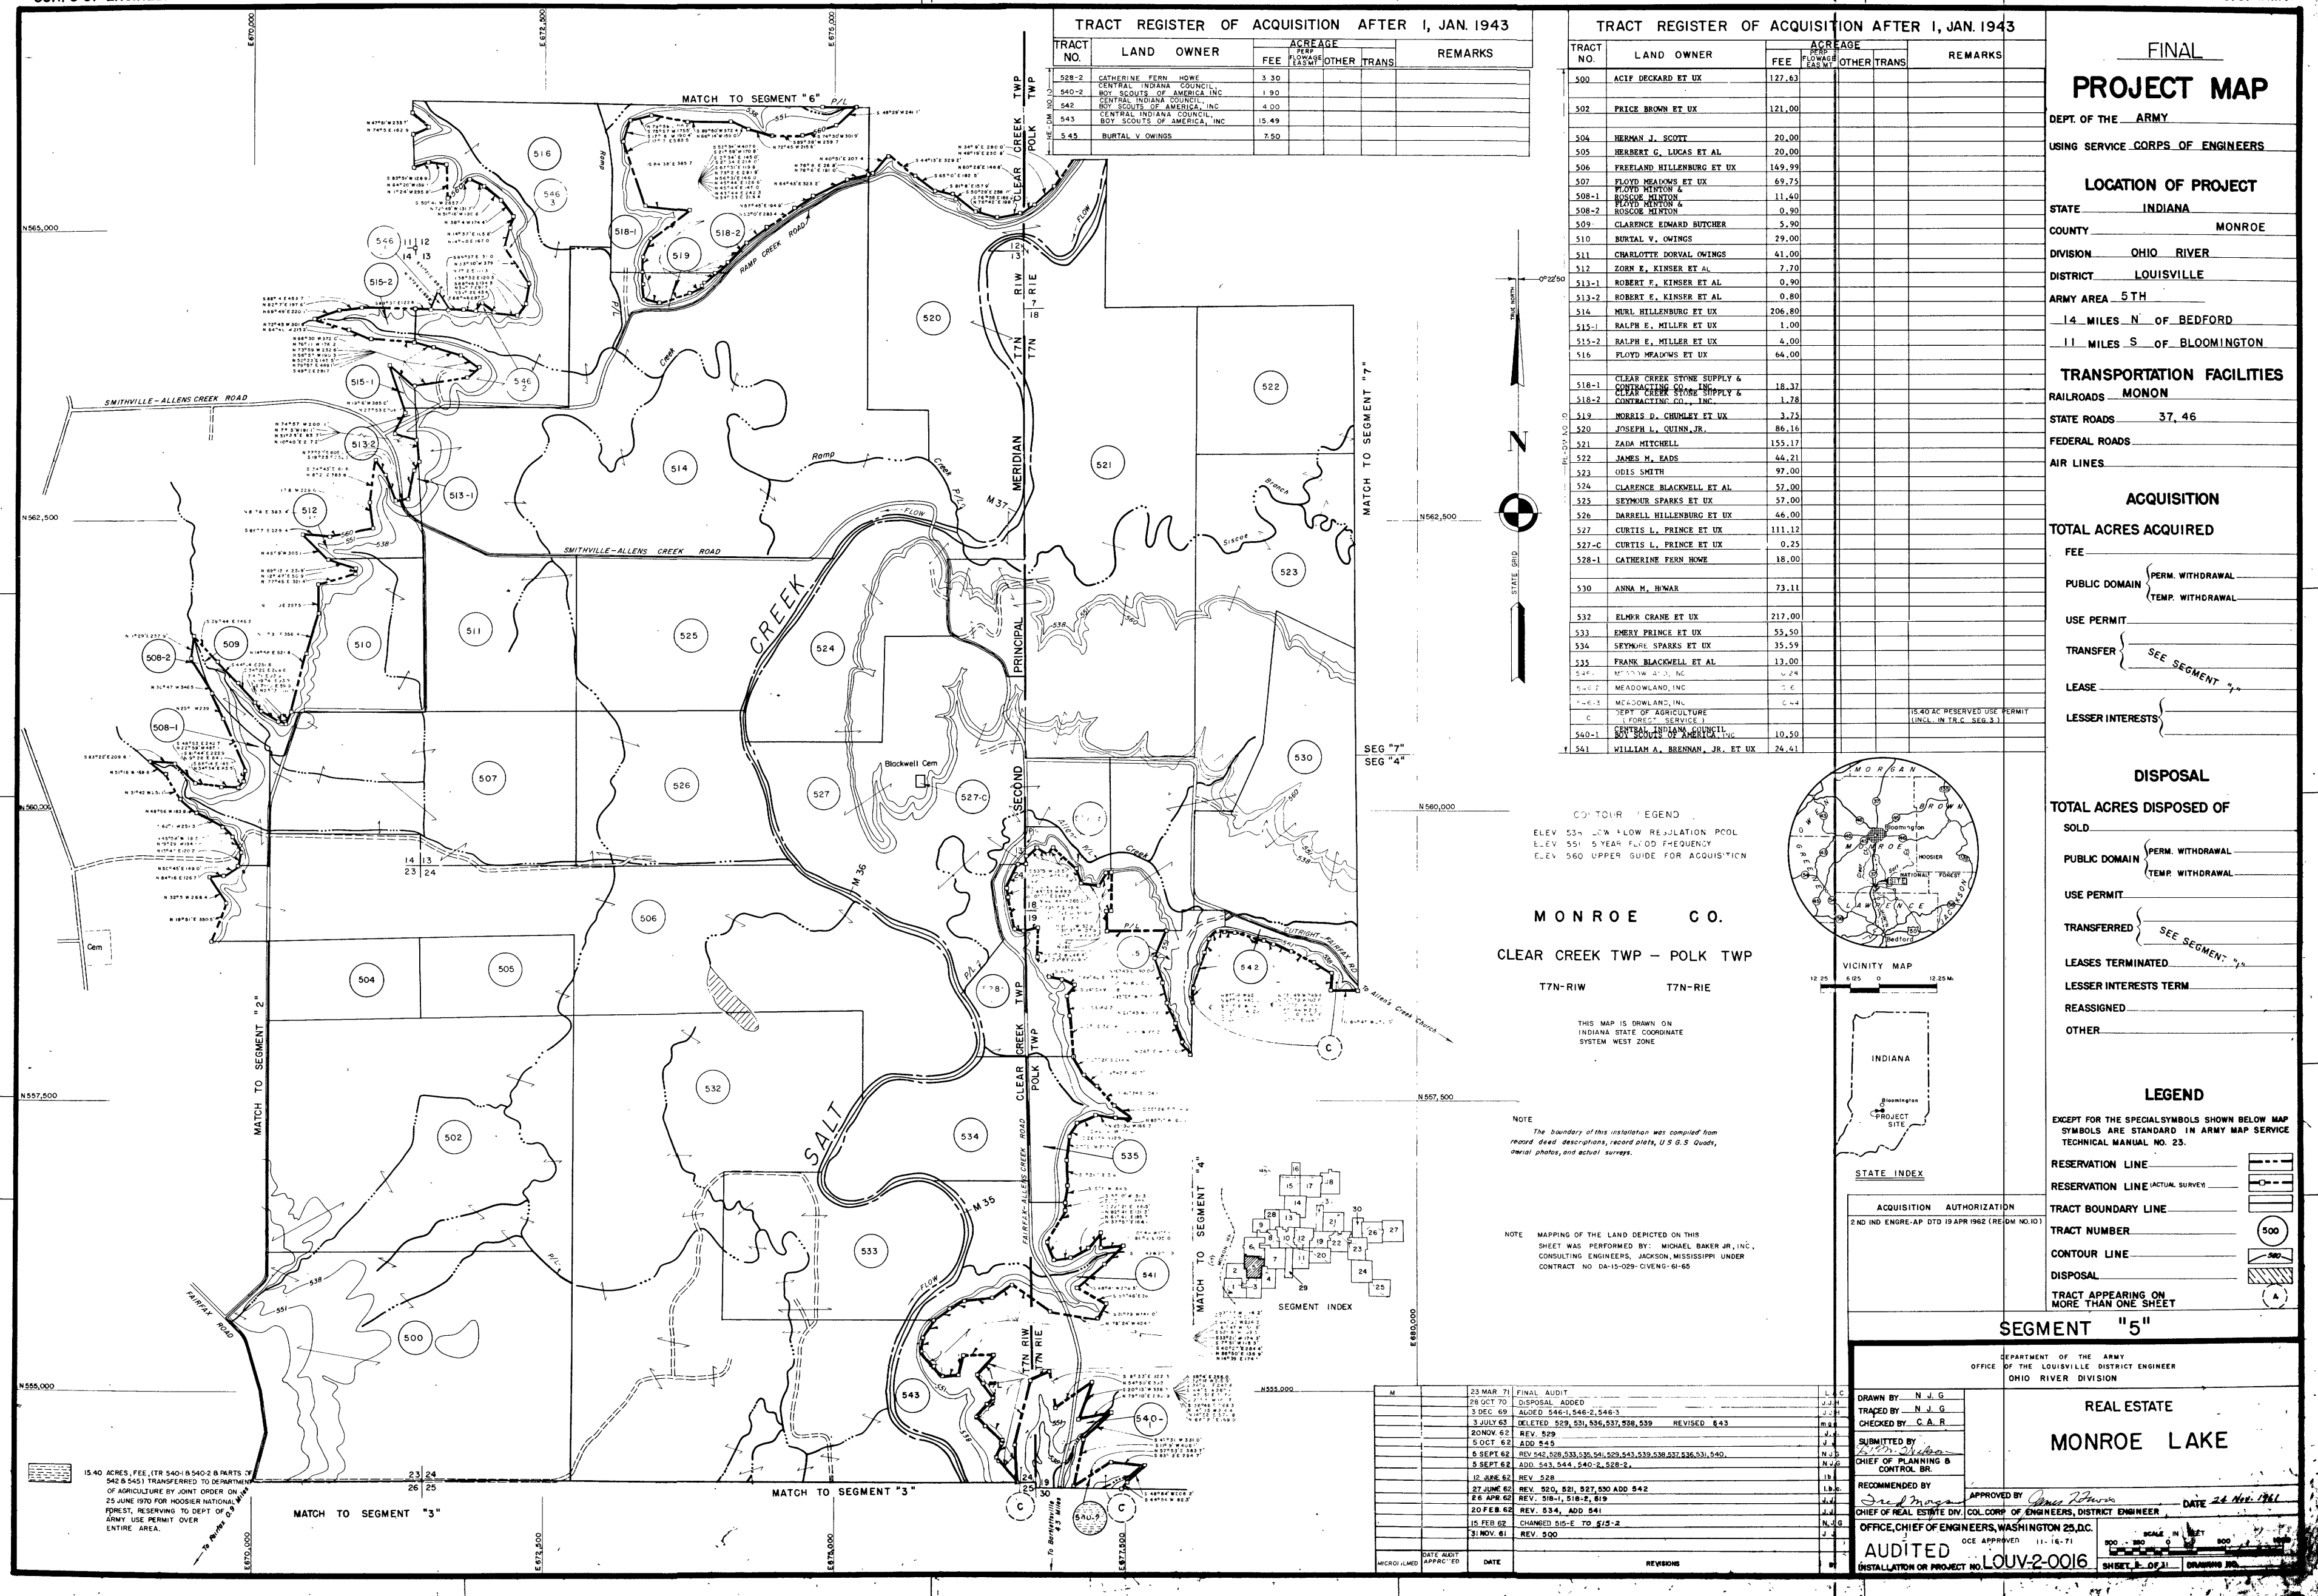

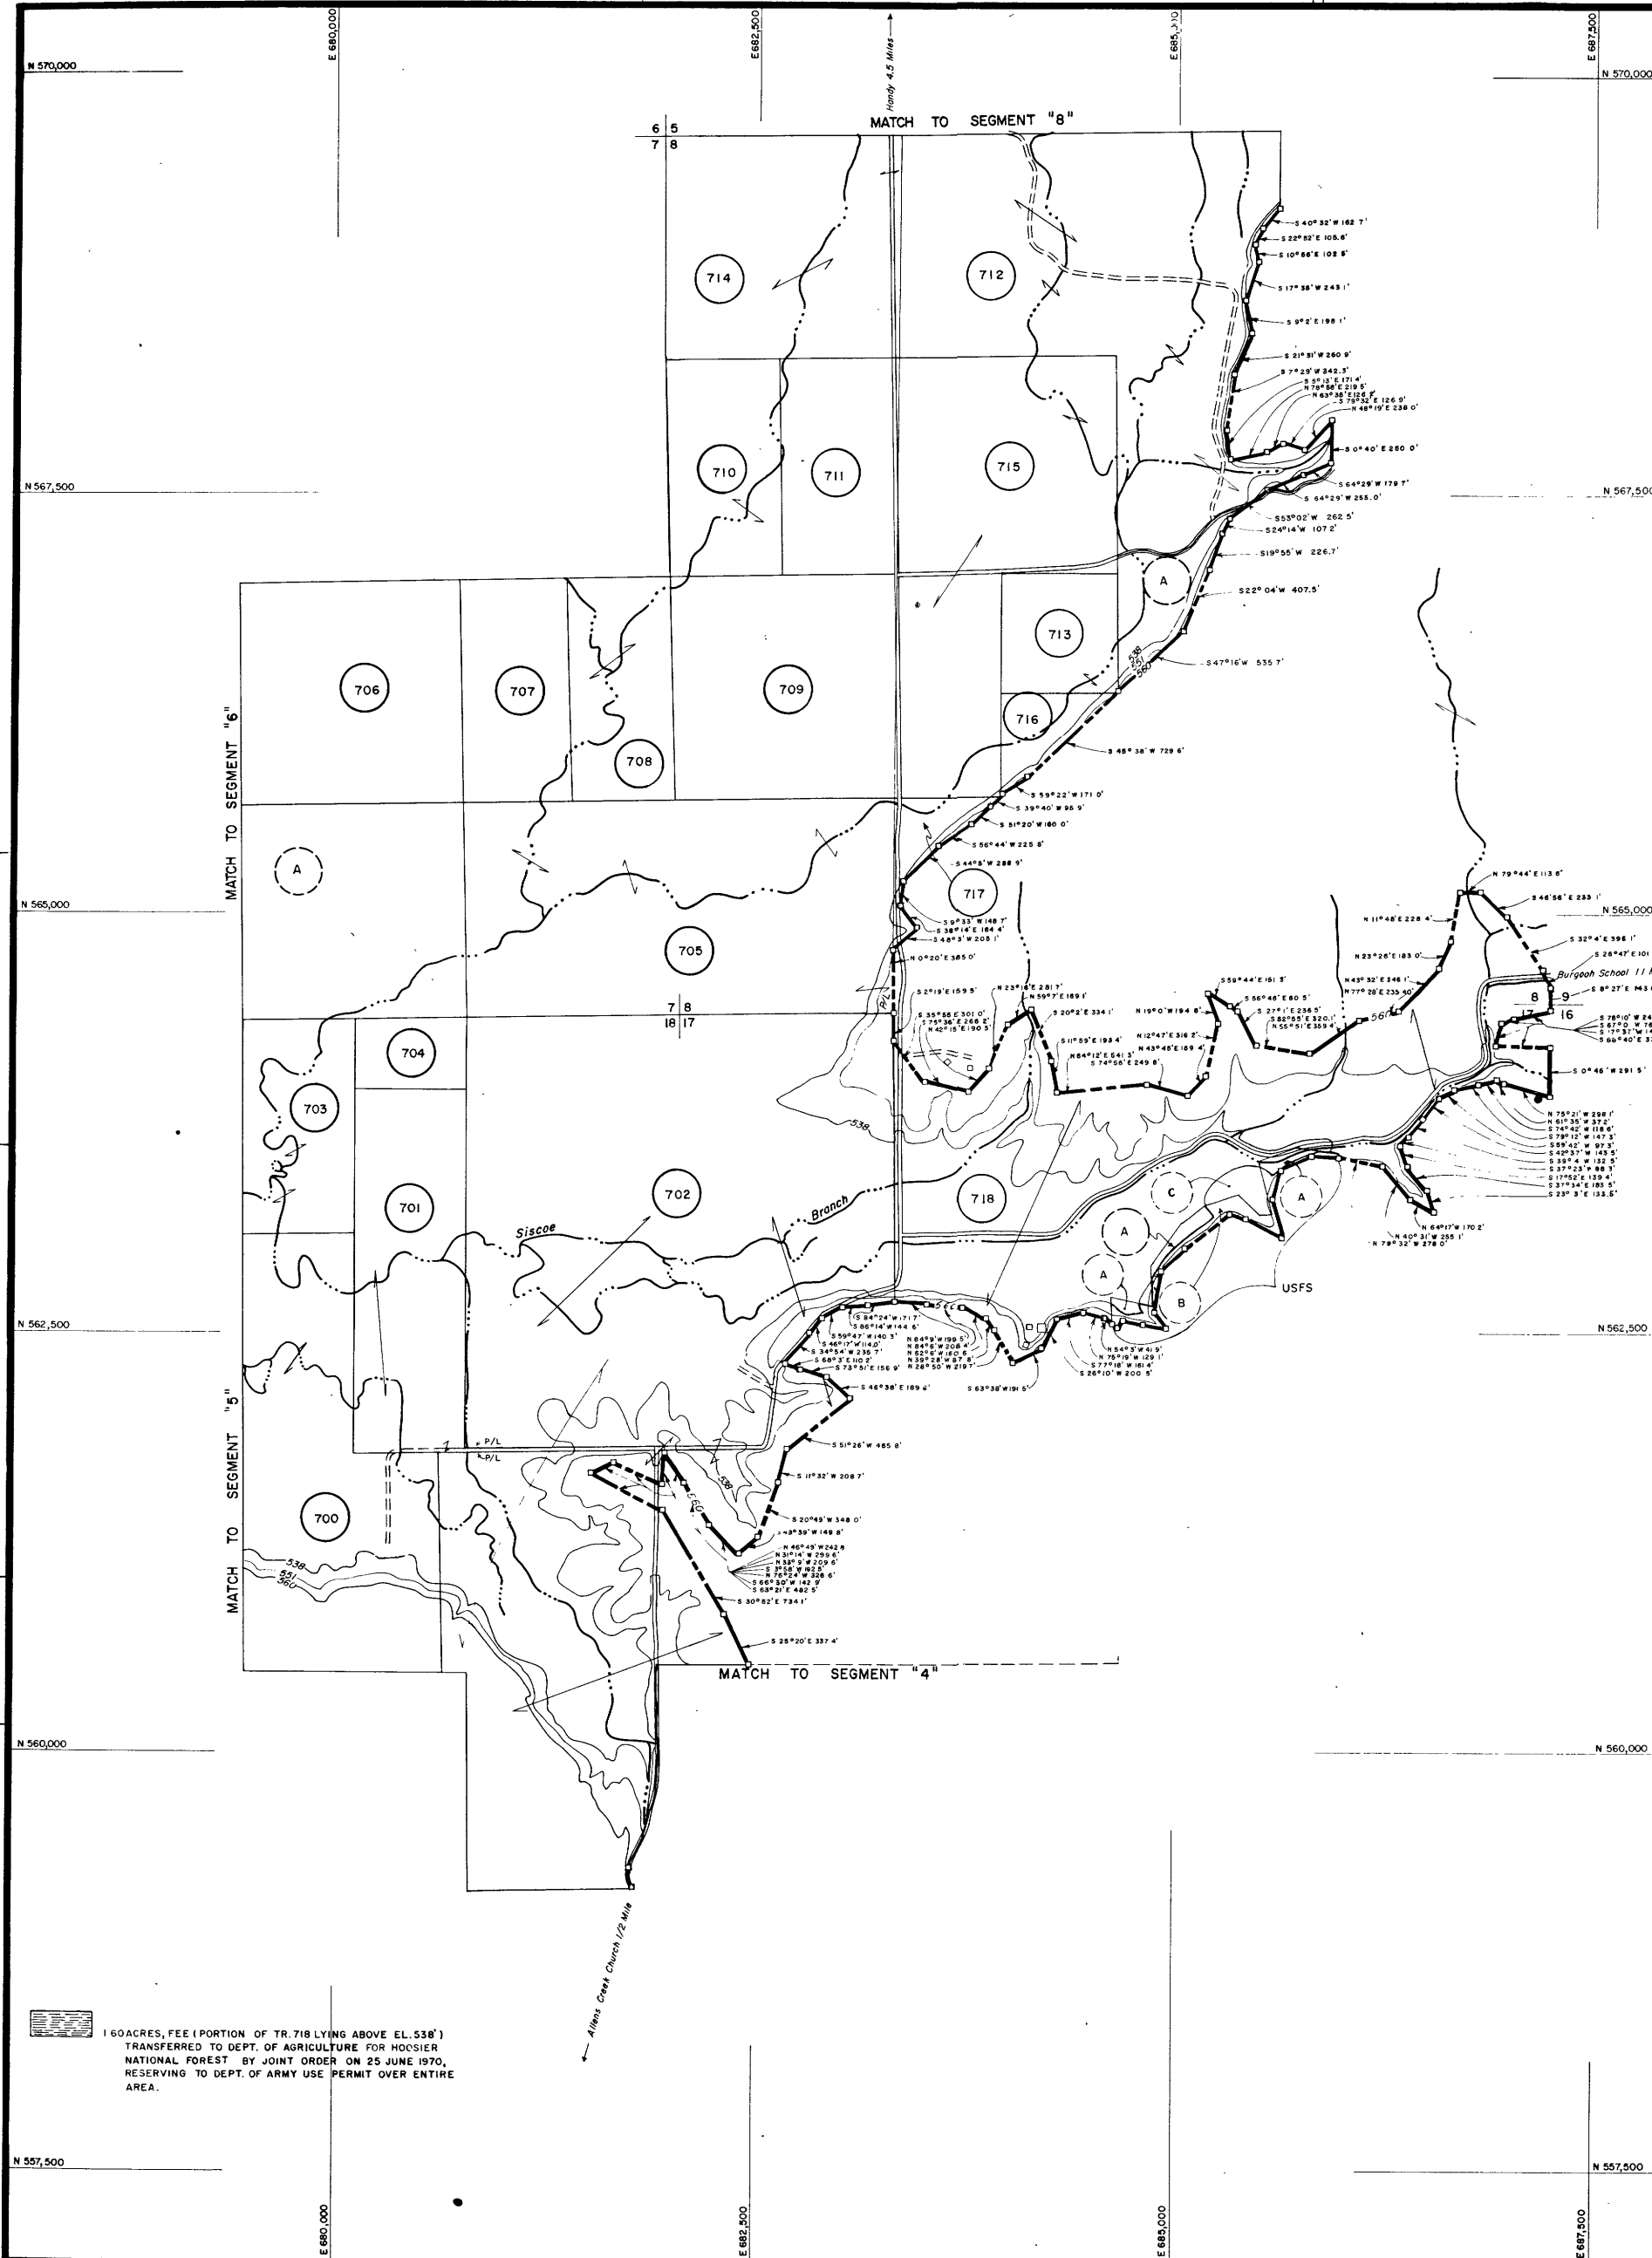

TRACT REGISTER OF ACQUISITION AFTER 1, JAN. 1943

TRACT NO.	LAND OWNER	FEE	ACREAGE			REMARKS
			PERM. EASEMENT	OTHER	TRANS.	
700	JAMES EADS	55.00				
701	JAMES M. EADS ET UX	34.43				
702	ELMER EADS	238.47				
703	DANIEL DECKARD	20.00				
704	WILLARD EADS	6.00				
705	DAVID E. DECKARD	80.00				
706	ORVILLE FRYE AND PERRY ROBERTS	40.00				
707	JOHN P. EADS	20.00				
708	GILBERT MITCHELL	20.00				
709	SINFORD DECKARD ET AL.	40.00				
710	HAZEL L. PATTON	20.00				
711	ORVILLE SHIELDS ET UX	20.00				
712	ALFRED P. RIGGINS & FRANK G. STARK	40.86				
713	ALFRED P. RIGGINS & FRANK G. STARK	13.04				
714	HENRY LESTER SMITH	40.00				
715	RALPH GAIN ET UX	52.00				
716	WARREN O. CHAPMAN ET AL.	6.50				
717	CHARLES H. HEWITT ET AL.	5.00				
718	CENTRAL INDIANA COUNCIL, B.Y. SCOUTS OF AMERICA, INC. DEPARTMENT OF AGRICULTURE (FOREST SERVICE)	99.00				
A						50.00 AC. FEE (THIS SHEET) (INCL. IN TR. A, SEG. 4)
B						0.80 AC. USE PERMIT (INCL. IN TR. B, SEG. 4)
C						160.00 AC. RESERVED USE PERMIT (INCL. IN TR. C, SEG. 3)

FINAL

PROJECT MAP

DEPT. OF THE ARMY

USING SERVICE CORPS OF ENGINEERS

LOCATION OF PROJECT

STATE INDIANA

COUNTY MONROE

DIVISION OHIO RIVER

DISTRICT LOUISVILLE

ARMY AREA 5TH

14 MILES N OF BEDFORD

11 MILES S OF BLOOMINGTON

TRANSPORTATION FACILITIES

RAILROADS MONON

STATE ROADS 37, 46

FEDERAL ROADS

AIR LINES

ACQUISITION

TOTAL ACRES ACQUIRED

FEE

PUBLIC DOMAIN { PERM. WITHDRAWAL
TEMP. WITHDRAWAL

USE PERMIT

TRANSFER { SEE SEGMENT "1"

LEASE

LESSER INTERESTS

DISPOSAL

TOTAL ACRES DISPOSED OF

SOLD

PUBLIC DOMAIN { PERM. WITHDRAWAL
TEMP. WITHDRAWAL

USE PERMIT

TRANSFERRED { SEE SEGMENT "1"

LEASES TERMINATED

LESSER INTERESTS TERM

REASSIGNED

OTHER

LEGEND

EXCEPT FOR THE SPECIAL SYMBOLS SHOWN BELOW MAP SYMBOLS ARE STANDARD IN ARMY MAP SERVICE TECHNICAL MANUAL NO. 23.

RESERVATION LINE

RESERVATION LINE (ACTUAL SURVEY)

TRACT BOUNDARY LINE

TRACT NUMBER

CONTOUR LINE

DISPOSAL

TRACT APPEARING ON MORE THAN ONE SHEET

SEGMENT "7"

DEPARTMENT OF THE ARMY
OFFICE OF THE LOUISVILLE DISTRICT ENGINEER
OHIO RIVER DIVISION

REAL ESTATE

MONROE LAKE

DRAWN BY J.S.S.

TRACED BY J.S.S.

CHECKED BY C.A.R.

SUBMITTED BY J.S.S.

CHIEF OF PLANNING & CONTROL BR.

RECOMMENDED BY J.S.S.

APPROVED BY J.S.S.

CHIEF OF REAL ESTATE DIV. COL. CORPS OF ENGINEERS, DISTRICT ENGINEER

OFFICE, CHIEF OF ENGINEERS, WASHINGTON 25.D.C.

AUDITED OCE APPROVED 11-16-71

INSTALLATION OR PROJECT NO. LOUV-2-0016

DATE 24 Nov. 1961

SCALE IN FEET

SHEET 7 OF 31

DRAWING NO.

MONROE CO.

POLK TWP

T7N R1E


THIS MAP IS DRAWN ON
INDIANA STATE COORDINATE
SYSTEM WEST ZONE


NOTE: MAPPING OF THE LAND DEPICTED ON THIS SHEET WAS PERFORMED BY: MICHAEL BAKER JR., INC. CONSULTING ENGINEERS, JACKSON, MISSISSIPPI UNDER CONTRACT NO. DA-15-029-GVENG-61-65

NOTE

The boundary of this installation was compiled from record deed descriptions, record plats, USGS Quads, aerial photos, and actual surveys.

DATE	REVISIONS
13 DEC. 76	BEARINGS ON TR. 718 CHANGED TO N77°28'E 235.40'
23 MAR. 71	FINAL AUDIT
12 JAN. 71	DISPOSAL ADDED
10 SEPT. 62	DEL. 702-E1, 702-E2, 718-E
10 SEPT. 62	REV. 702, 718
24 JAN. 62	REV. 701 AND 702
24 JAN. 62	REV. 703

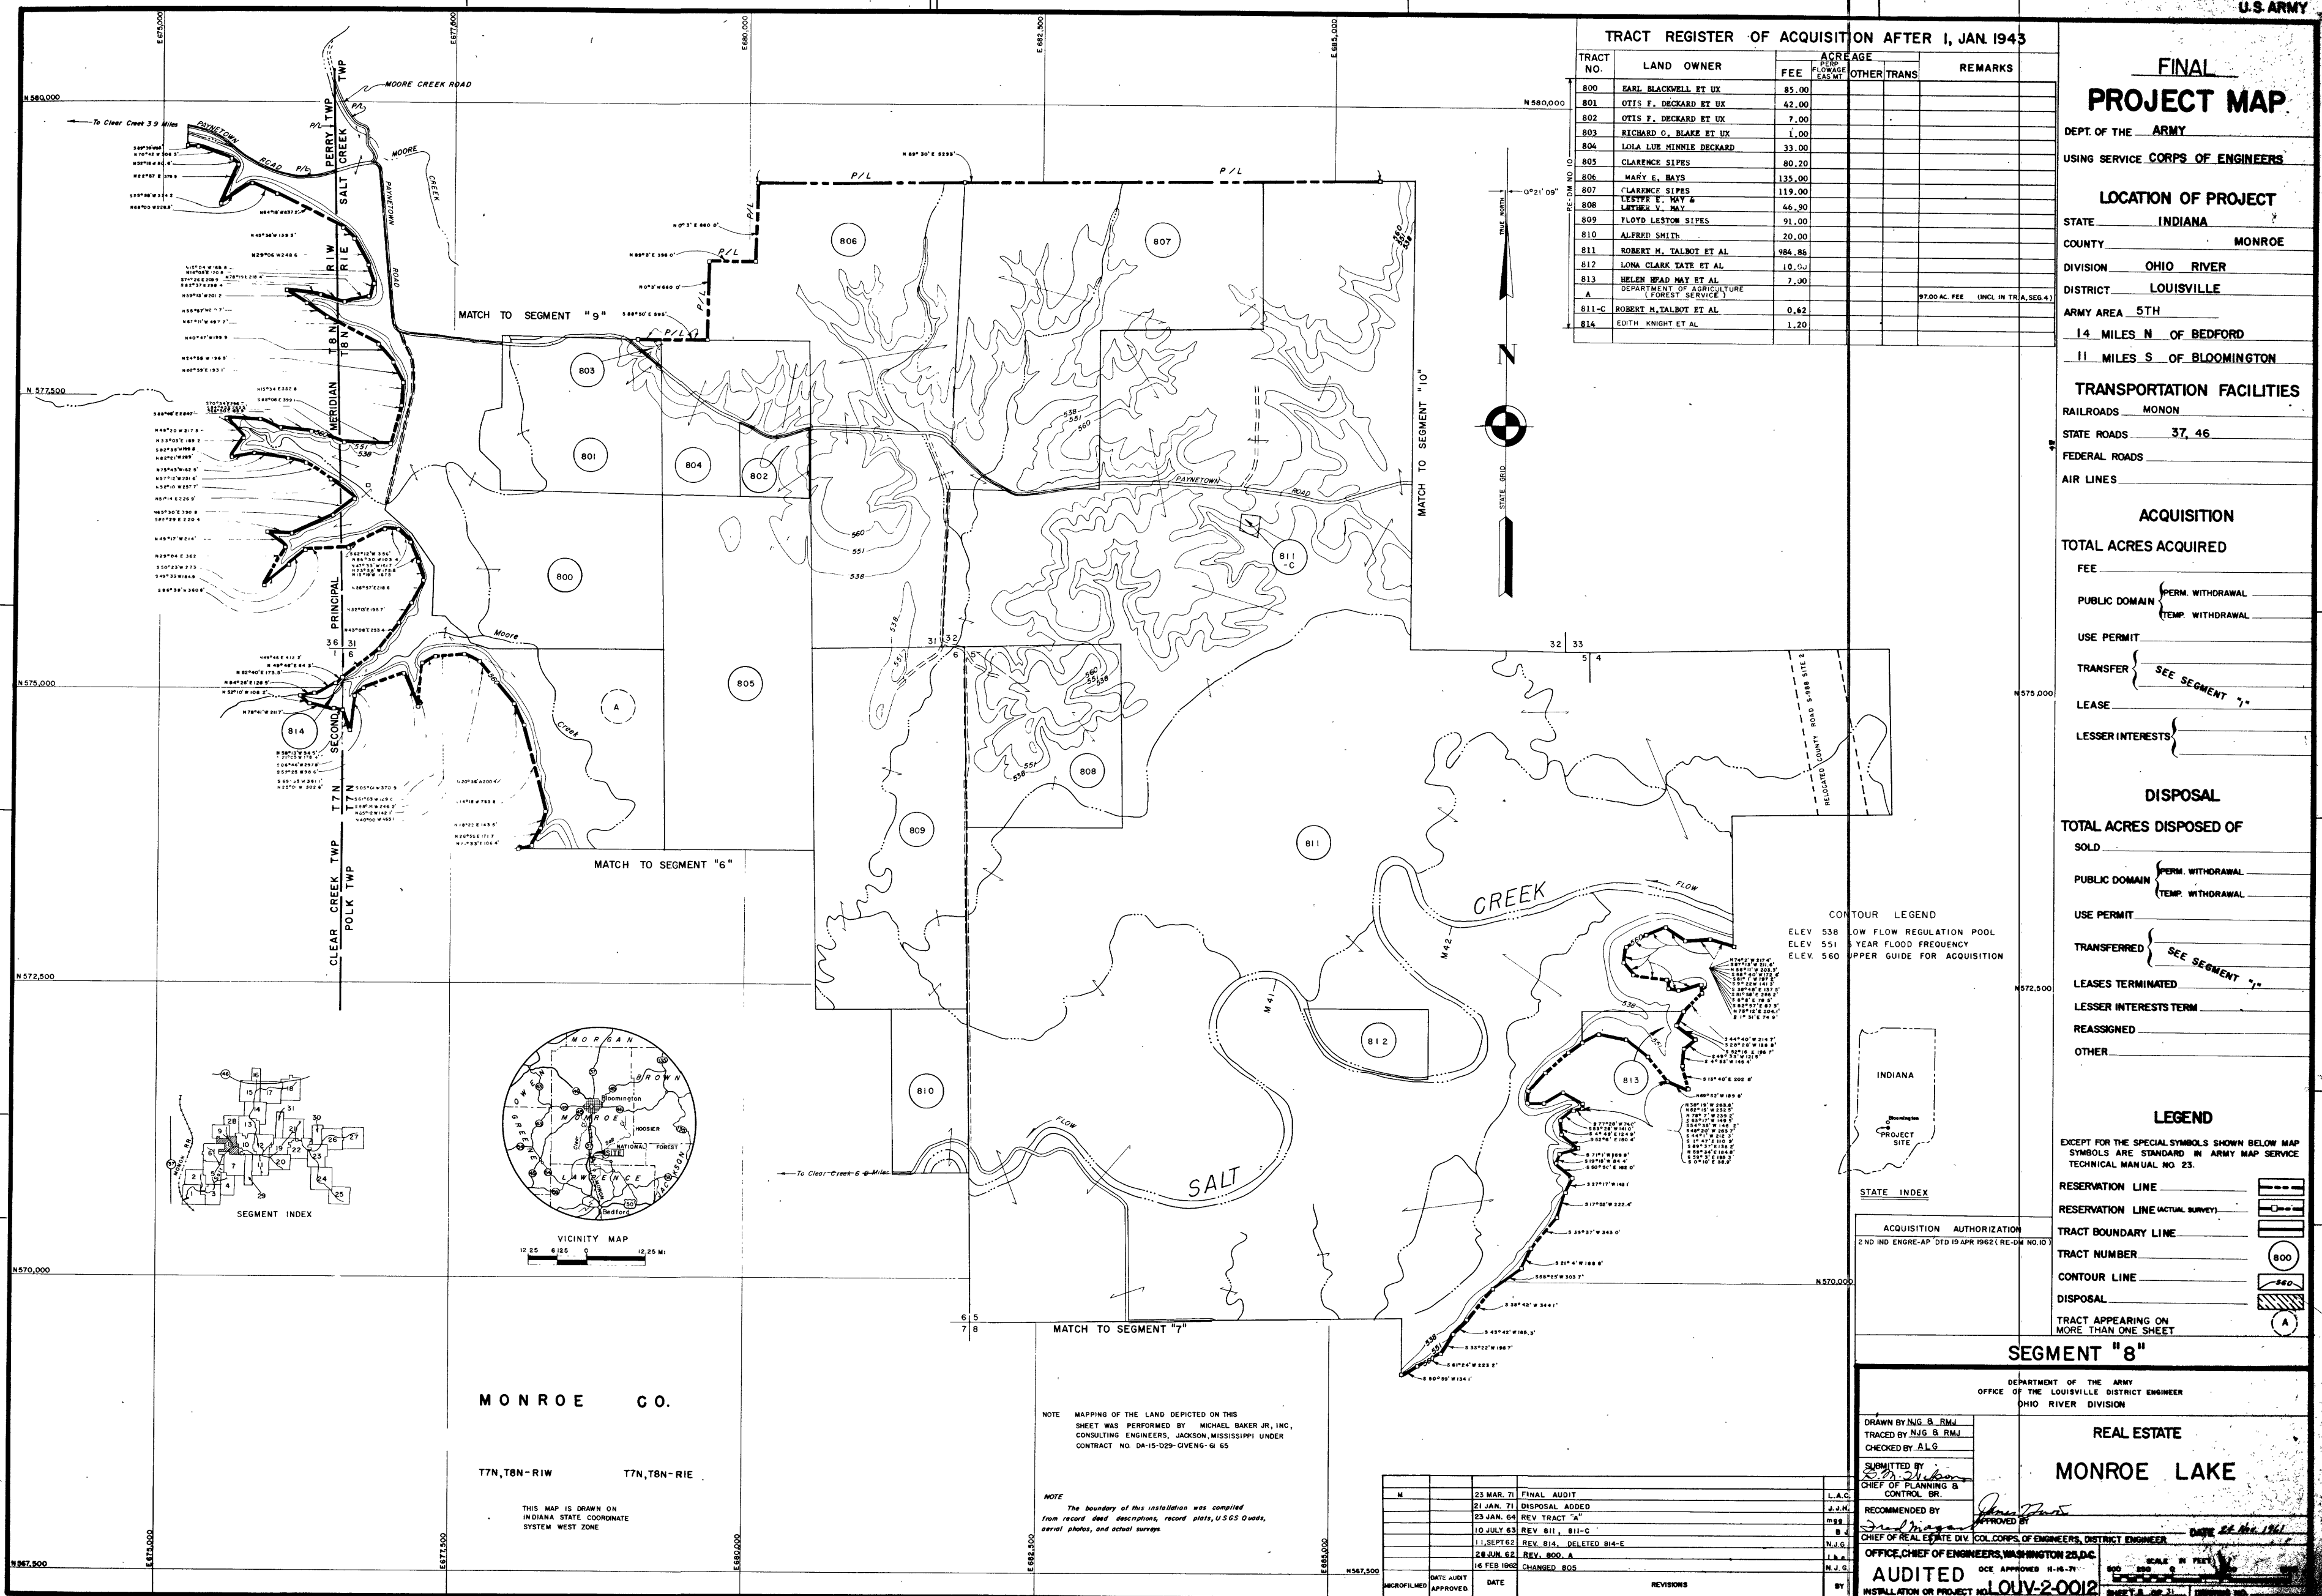

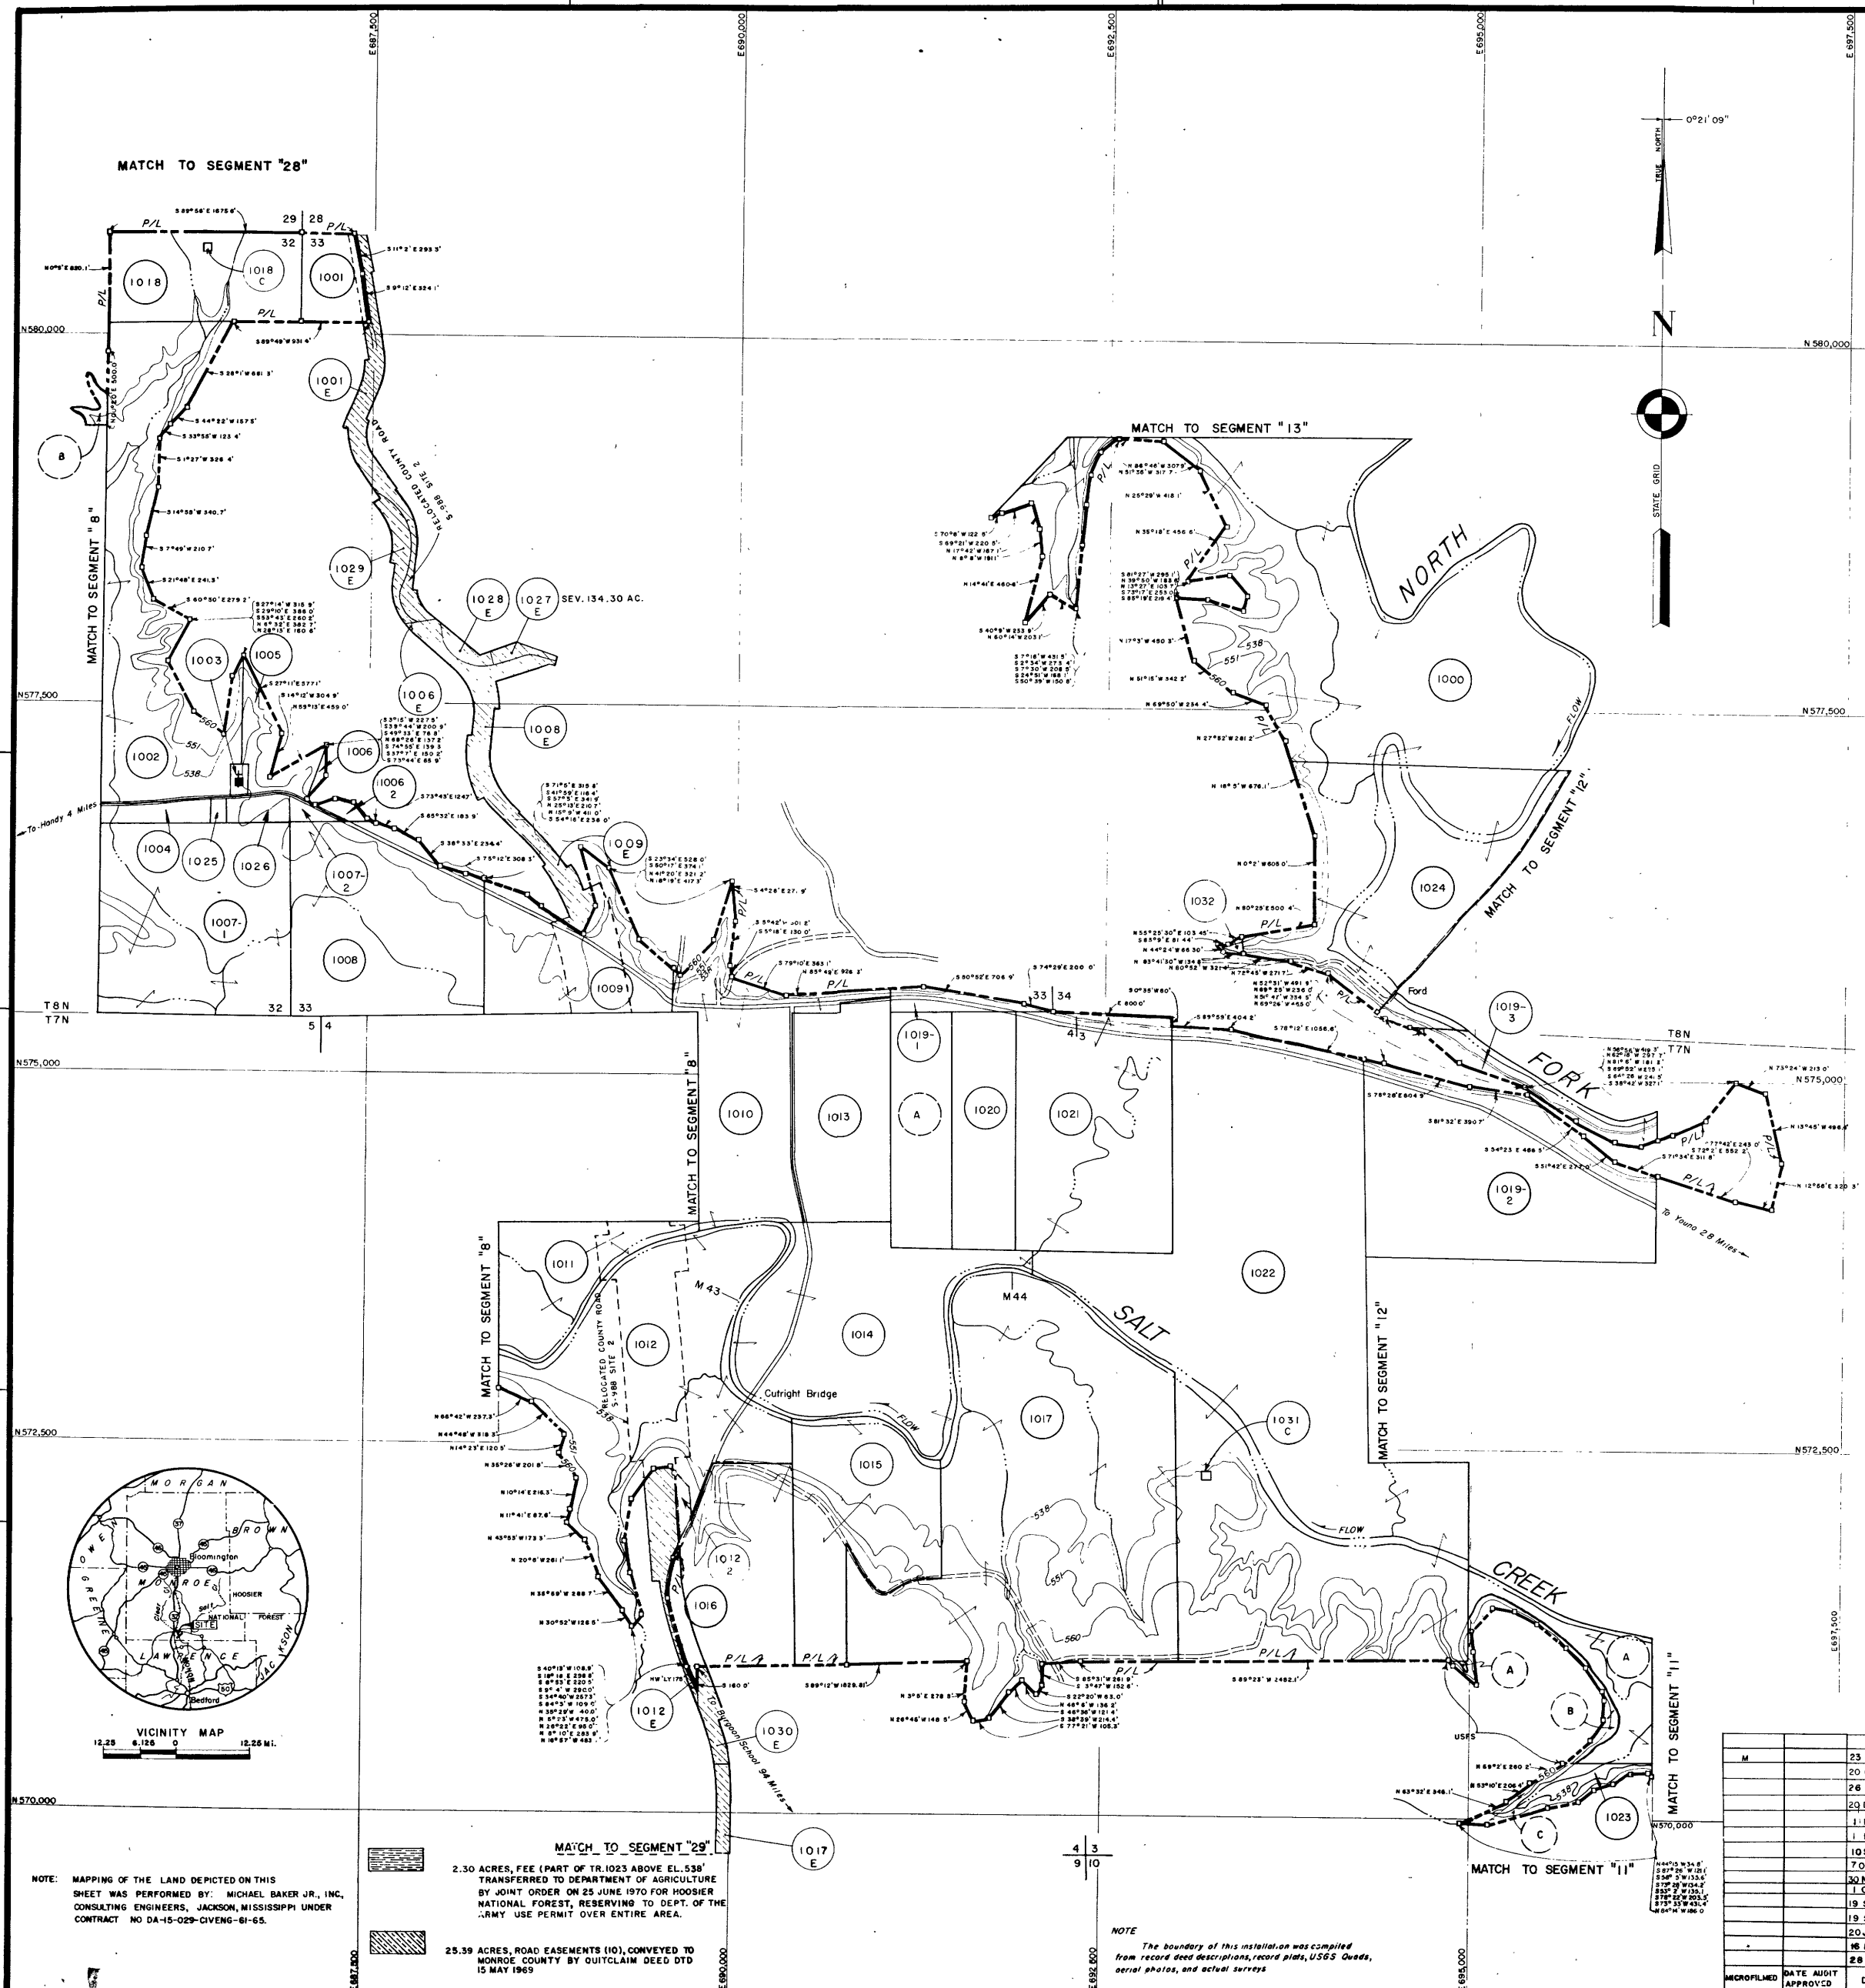



TRACT REGISTER OF ACQUISITION AFTER 1, JAN. 1943

TRACT NO.	LAND OWNER	ACREAGE			REMARKS
		FEE	PERM	OTHER TRANS	
1000	EDWARD D. SEERER ET AL.	99.50			
1001	CARLOS WINFREY ET AL.	5.80			
1002	EARLE S. CASCADORE ET AL.	42.00			
1003	TRUSTEES OF THE PENTACOST CHURCH	0.65			
1004	A. T. N. ROGERS	2.50			
1005	LEE BRIGHT ET AL.	5.00			
1006	REYNOLD E. CARLSON ET AL.	0.03			
1006-2	REYNOLD E. CARLSON ET AL.	1.00			
1007-1	VIRGIL TAYLOR ET AL.	40.00			
1008	VIRGIL TAYLOR	36.40			
1009	G. V. GINGER COMPANY, INC.	20.70			
1010	JAMES H. TODD ET AL.	28.00			
1011	GEORGE RIBERT BALES ET AL.	15.00			
1012	RICHARD P. LETSINGER ET AL.	56.00			
1013	BURFILL L. LUTES ET AL.	20.75			
1014	BURFILL LUTES	43.00			
1015	BURFILL L. LUTES ET AL.	26.00			
1016	B. L. LUTES	23.00			
1017	LEONARD CHAMBERS ET AL.	100.00			
1018	UNKNOWN	14.96			
1018-C	UNKNOWN (CHANDLER CEMETERY)	0.04			
1019-1	PENINSULA DEVELOPMENT CORP.	2.70			
1019-2	PENINSULA DEVELOPMENT CORP.	46.80			
1019-3	PENINSULA DEVELOPMENT CORP.	6.00			
1020	BURR HILLENBURG	15.13			
1021	EVERETT HAYS ET AL.	38.00			
1022	MARY E. HAYS	156.00			
1023	RALPH E. CHANDLER ET AL.	4.50			
1024	VIRGIL TAYLOR ET AL.	45.50			
A	DEPARTMENT OF AGRICULTURE (U.S. FOREST SERVICE)				25.30 AC. FEET IN TR. SEG. 1
B					3.00 AC. USE PERMIT (INCL. IN TR. SEG. 1)
C					2.30 AC. RESERVED USE PERMIT (INCL. IN TR. SEG. 1)
1007-2	VIRGIL TAYLOR ET AL.	0.87			
1025	RAYMOND OWEN ALLOD ET AL.	0.38			
1026	JAMES WILLIAM TAYLOR ET AL.	1.77			
1001-E	CARLOS WINFREY ET AL.		6.12		PERP. EASEMENT FOR RD. R/W
1029-E	FLAVIA A. ROBERTSON & KNAULRE	1.80			PERP. EASEMENT FOR RD. R/W
1006-E	REYNOLD E. CARLSON ET AL.	0.03			PERP. EASEMENT FOR RD. R/W
1028-E	FLAVIA A. ROBERTSON & KNAULRE	0.95			PERP. EASEMENT FOR RD. R/W
1027-E	LLOYD E. CRUBB ET AL.	0.70			PERP. EASEMENT FOR RD. R/W
1008-E	VIRGIL TAYLOR	5.77			PERP. EASEMENT FOR RD. R/W
1009-E	G. V. GINGER COMPANY, INC.	2.85			PERP. EASEMENT FOR RD. R/W
1012-E	RICHARD P. LETSINGER ET AL.	4.20			PERP. EASEMENT FOR RD. R/W
1030-E	MENDALL SHERMAN ET AL.	1.68			PERP. EASEMENT FOR RD. R/W
1017-E	LEONARD CHAMBERS ET AL.	1.29			PERP. EASEMENT FOR RD. R/W
1031-C	CHANDLER CEMETERY				ENTIRE 0.04 AC. INCL. IN TR. 1022
1012-C	RICHARD P. LETSINGER ET AL.	0.67			
1032	VIRGIL TAYLOR ET AL.	0.22			15.13 AC. USE PERMIT FOR BORROW AREA MERGED IN FEE TR.

CONTOUR LEGEND
ELEV. 539 LOW FLOW REGULATION POOL
ELEV. 551 5 YEAR FLOOD FREQUENCY
ELEV. 560 UPPER GUIDE FOR ACQUISITION

MONROE CO.
SALT CREEK TWP - POLK TWP
T7N, T8N-R1E

THIS MAP IS DRAWN ON
INDIANA STATE COORDINATE
SYSTEM WEST ZONE

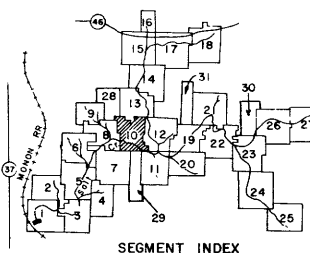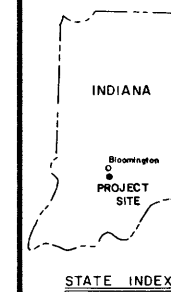

SEGMENT INDEX

DATE	REVISIONS	BY
23 MAR. 71	FINAL ADJUST	L.R.C.
20 OCT. 70	DISPOSALS ADDED	J.M.H.
24 DEC. 68	ADDED 1032, REVISED 1024	G.A.A.
20 DEC. 65	DELETED 1032, REVISED 1024	B.V.
1 FEB. 65	ADDED 1032	J.V.
1 FEB. 65	ADDED 1018	B.V.
10 SEPT. 64	ADDED 1012-2	J.V.
7 OCT. 63	ADDED TRACT 1031-C	J.V.
30 NOV. 62	REV. 1001	M.H.A.
1 OCT. 62	REV. 1009	N.A.G.
19 SEPT. 62	REV. 1000, 1008, 1009, 1007-2	N.A.G.
19 SEPT. 62	DELE. 1000-E, 1008-E, 1009-E, ADD. 1008-2	N.A.G.
20 MAY 62	REV. 1016	J.V.
16 MAY 62	REV. 1007 ADD. 1007-2, 1025 & 1028	J.V.
28 JUN. 62	REV. 1018-3, 1024	J.V.

ACQUISITION AUTHORIZATION
2ND IND. ENG. AP. DTD. 19 APR. 1962 (REV. NO. 101)
1ST IND. CIV. AP. DTD. 7 DEC. 1962 (REV. NO. 101)
AMEND.

SEGMENT "10"

OFFICE OF THE ARMY
OF THE LOUISVILLE DISTRICT ENGINEER
OHIO RIVER DIVISION

REAL ESTATE

MONROE LAKE

DRAWN BY N.J.G.
TRACED BY N.J.G.
CHECKED BY J.D.M.
SUBMITTED BY
CHIEF OF PLANNING &
CONTROL BR.

RECOMMENDED BY

APPROVED BY

OFFICE CHIEF OF ENGINEERS, WASHINGTON 25, D.C.

AUDITED

INSTALLATION OR PROJECT NO. LOUV-2-0016

NOTE: MAPPING OF THE LAND DEPICTED ON THIS SHEET WAS PERFORMED BY: MICHAEL BAKER JR., INC., CONSULTING ENGINEERS, JACKSON, MISSISSIPPI UNDER CONTRACT NO. DA-15-029-CIVENG-61-65.

2.30 ACRES, FEE (PART OF TR. 1023 ABOVE EL. 538') TRANSFERRED TO DEPARTMENT OF AGRICULTURE BY JOINT ORDER ON 25 JUNE 1970 FOR HOOPER NATIONAL FOREST, RESERVING TO DEPT. OF THE ARMY USE PERMIT OVER ENTIRE AREA.

25.39 ACRES, ROAD EASEMENTS (10), CONVEYED TO MONROE COUNTY BY QUITCLAIM DEED DTD 15 MAY 1969

NOTE
The boundary of this installation was compiled from record deed descriptions, record plats, USGS Quads, aerial photos, and actual surveys

TRACT REGISTER OF ACQUISITION AFTER 1, JAN. 1943

TRACT NO.	LAND OWNER	ACREAGE			REMARKS
		FEE	PERM. EASMT.	OTHER TRANS.	
1100	MARGARET JOHNSON ET AL.	68.00			
1101	CLARA A. HINKLE B.	2.70			
1102	DAVID P. HAYES ET UX	74.60			
1103	SADDLE CREEK CORPORATION	72.56			
1104	THURMAN E. TERRELL	4.00			
1105	ARLENA TERRELL WIRE	1.30			
1106	WILLIAM R. HINKLE	8.00			
1107	JENNIE LOUISE HINKLE	1.50			
1108	BIAGIO PRISTI	44.50			
1109	SADDLE CREEK CORPORATION	26.53			
1110	DAVID PERRY HAYES ET UX	3.50			
1111	POLK SCHOOL TOWNSHIP	0.25			
A	DEPARTMENT OF AGRICULTURE (FOREST SERVICE)				15.70 AC. FEE (INCL. IN TR. A.)
B	DEPARTMENT OF AGRICULTURE (FOREST SERVICE)				50.10 AC. USE PERMIT (INCL. IN TR. B. SEG. 1)
C	DEPARTMENT OF AGRICULTURE (FOREST SERVICE)				21.70 AC. RESERVED USE PERMIT (INCL. IN TR. C. SEG. 1)

FINAL
PROJECT MAP

DEPT. OF THE ARMY

USING SERVICE CORPS OF ENGINEERS

LOCATION OF PROJECT

STATE INDIANA

COUNTY MONROE

DIVISION OHIO RIVER

DISTRICT LOUISVILLE

ARMY AREA 5TH

14 MILES N. OF BEDFORD

11 MILES S. OF BLOOMINGTON

TRANSPORTATION FACILITIES

RAILROADS MONON

STATE ROADS 37, 46

FEDERAL ROADS

AIR LINES

ACQUISITION

TOTAL ACRES ACQUIRED

FEE

PUBLIC DOMAIN { PERM WITHDRAWAL
TEMP. WITHDRAWAL

USE PERMIT

TRANSFER { SEE SEGMENT "1"

LEASE

LESSER INTERESTS

DISPOSAL

TOTAL ACRES DISPOSED OF

SOLD

PUBLIC DOMAIN { PERM WITHDRAWAL
TEMP. WITHDRAWAL

USE PERMIT

TRANSFERRED { SEE SEGMENT "1"

LEASES TERMINATED

LESSER INTERESTS TERM

REASSIGNED

OTHER

LEGEND

EXCEPT FOR THE SPECIAL SYMBOLS SHOWN BELOW MAP SYMBOLS ARE STANDARD IN ARMY MAP SERVICE TECHNICAL MANUAL NO. 23.

RESERVATION LINE

RESERVATION LINE (ACTUAL SURVEY)

TRACT BOUNDARY LINE

TRACT NUMBER

CONTOUR LINE

DISPOSAL

TRACT APPEARING ON MORE THAN ONE SHEET

SEGMENT "II"

DEPARTMENT OF THE ARMY
OFFICE OF THE LOUISVILLE DISTRICT ENGINEER
OHIO RIVER DIVISION

REAL ESTATE

MONROE LAKE

DATE 24 Nov 1961

DRAWN BY J.S.
TRACED BY J.S.
CHECKED BY A.S.SUBMITTED BY
CHIEF OF PLANNING &
CONTROL BR.

RECOMMENDED BY

CHIEF OF REAL ESTATE DIV.

OFFICE, CHIEF OF ENGINEERS, WASHINGTON 25, D.C.


OCE APPROVED 11-16-71

AUDITED

INSTALLATION OR PROJECT NO. LOUV-2-0016

SHEET 11 OF 31

DRAWING NO.

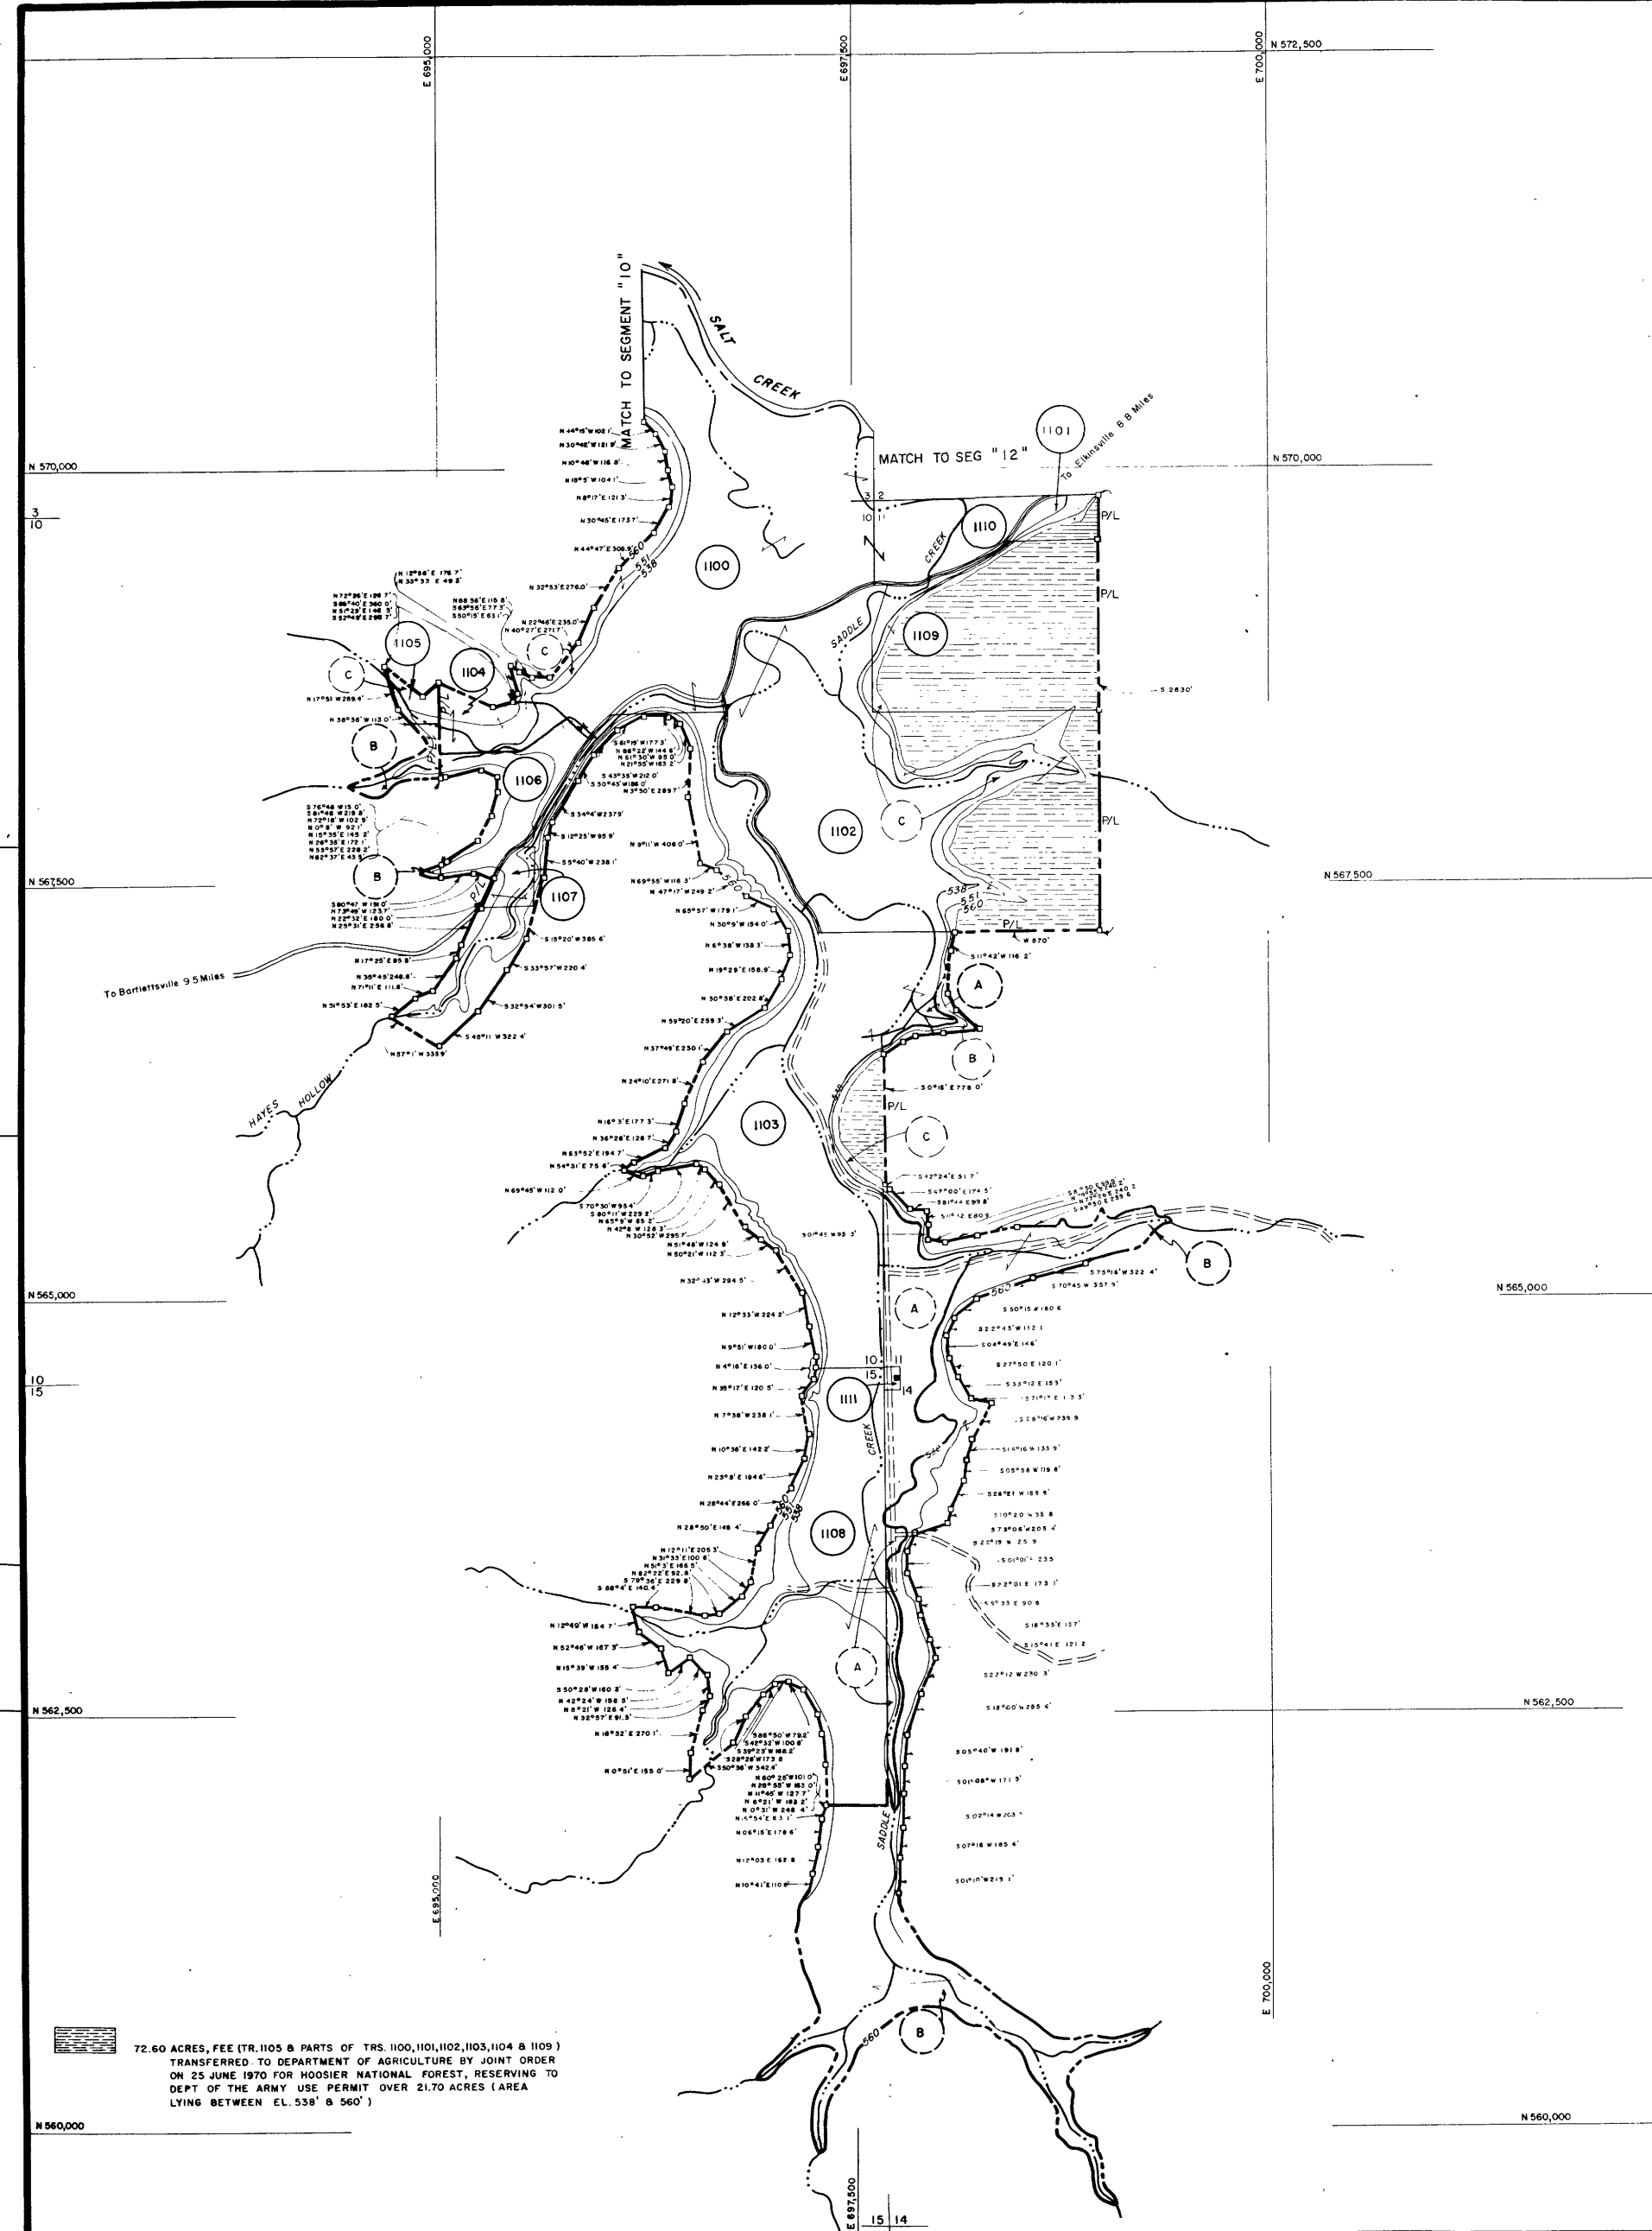

MONROE CO.

POLK TWP


T7N-R1E

THIS MAP IS DRAWN ON INDIANA STATE COORDINATE SYSTEM WEST ZONE


NOTE

The boundary of this installation was compiled from record deed descriptions, record plots, USGS Quads, aerial photos, and actual surveys.

CONTOUR LEGEND

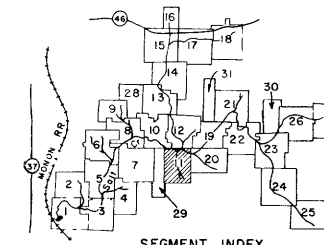ELEV 538 LOW FLOW REGULATION POOL
ELEV 551 5 YEAR FLOOD FREQUENCY
ELEV 560 UPPER GUIDE FOR ACQUISITION

SEGMENT INDEX

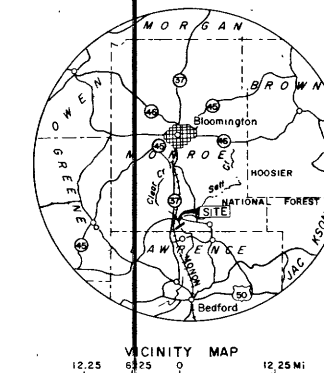

VICINITY MAP

12.25 0 12.25 MI.

INDIANA


PROJECT SITE

STATE INDEX

ACQUISITION AUTHORIZATION

2ND IND ENGR-AP DTD 19 APR 1962 (RE-ON NO. 10)

DATE	REVISIONS	BY
23 MAR. 71	FINAL AUDIT	L.A.C.
2 FEB. 71	DISPOSAL ADDED	J.J.H.
3 JULY 63	REVISED 1101, 1102, 1103, 1109	M.9.9
1 FEB. 63	RELOCATED 1101, REVISED 1100, 1109	B.1
11 JAN. 63	REVISED 1102	B.1
12 SEPT. 62	DEL. 1102-E, 1103-E ADD 1105	N.J.G.
20 DEC. 61	REVISED TRACTS B, B, AND 1102-E-1 CHANGED 1102-E-1 TO 1102-E	N.J.G.
20 DEC. 61	DELETED TRACTS B, 1108-E-2, 1108-E-1, 1102-E, B, 1102-E-2	N.J.G.

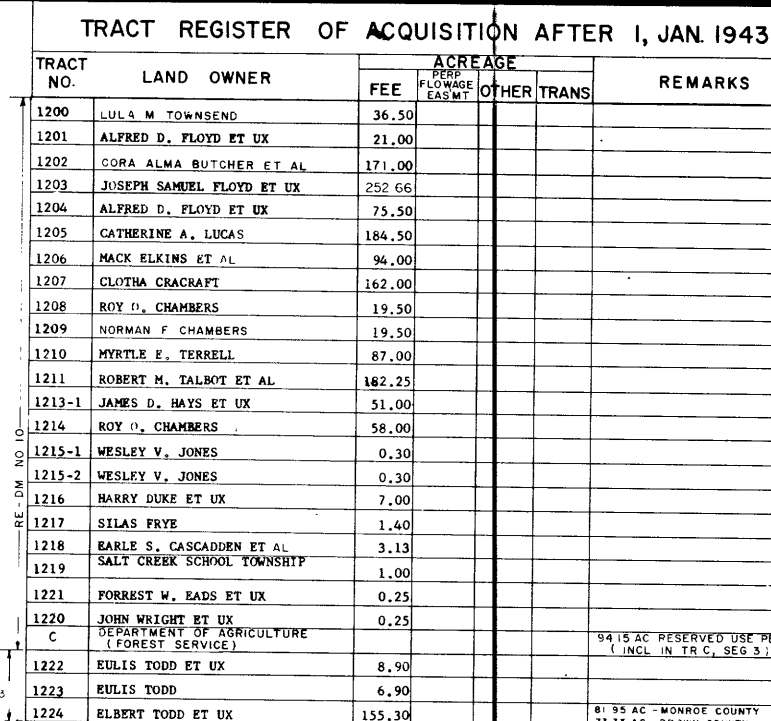

[illegible]

DRAWN BY C.B.O.
TRACED BY N.J.G.
CHECKED BY D.L.
SUBMITTED BY *E. H. Huber*
CHIEF OF PLANNING & CONTROL BR

RECOMMENDED BY
[Signature]

CHIEF OF REAL ESTATE DIV.

OFFICE, CHIEF OF ENGINEERING
AUDITING

AUDITEE
INSTALLATION OR PROPOSED

INSTALLATION ON FROST	

1. The first step is to identify the problem or question that needs to be answered. This involves understanding the context and the specific requirements of the task.

1. **Introduction**

DEPARTMENT OF THE ARMY
OFFICE OF THE LOUISVILLE DISTRICT ENGINEER
OHIO RIVER DIVISION

REAL ESTATE
MONROE LAKE

[illegible]

APPROVED BY *Miss Jones* DATE *3/1*

V. COL. CORPS OF ENGINEERS, DISTRICT ENGINEER

ENGINEERS, WASHINGTON 25, D.C.

SCALE IN FEET


500 250 0 500

DATE APPROVED 11-16-71

CT NO. LOUV-2-C016 SHEET 12 OF 31 DRAWING NO.

1	2	
---	---	---	---	---	---	---	---	---	----	----	-----


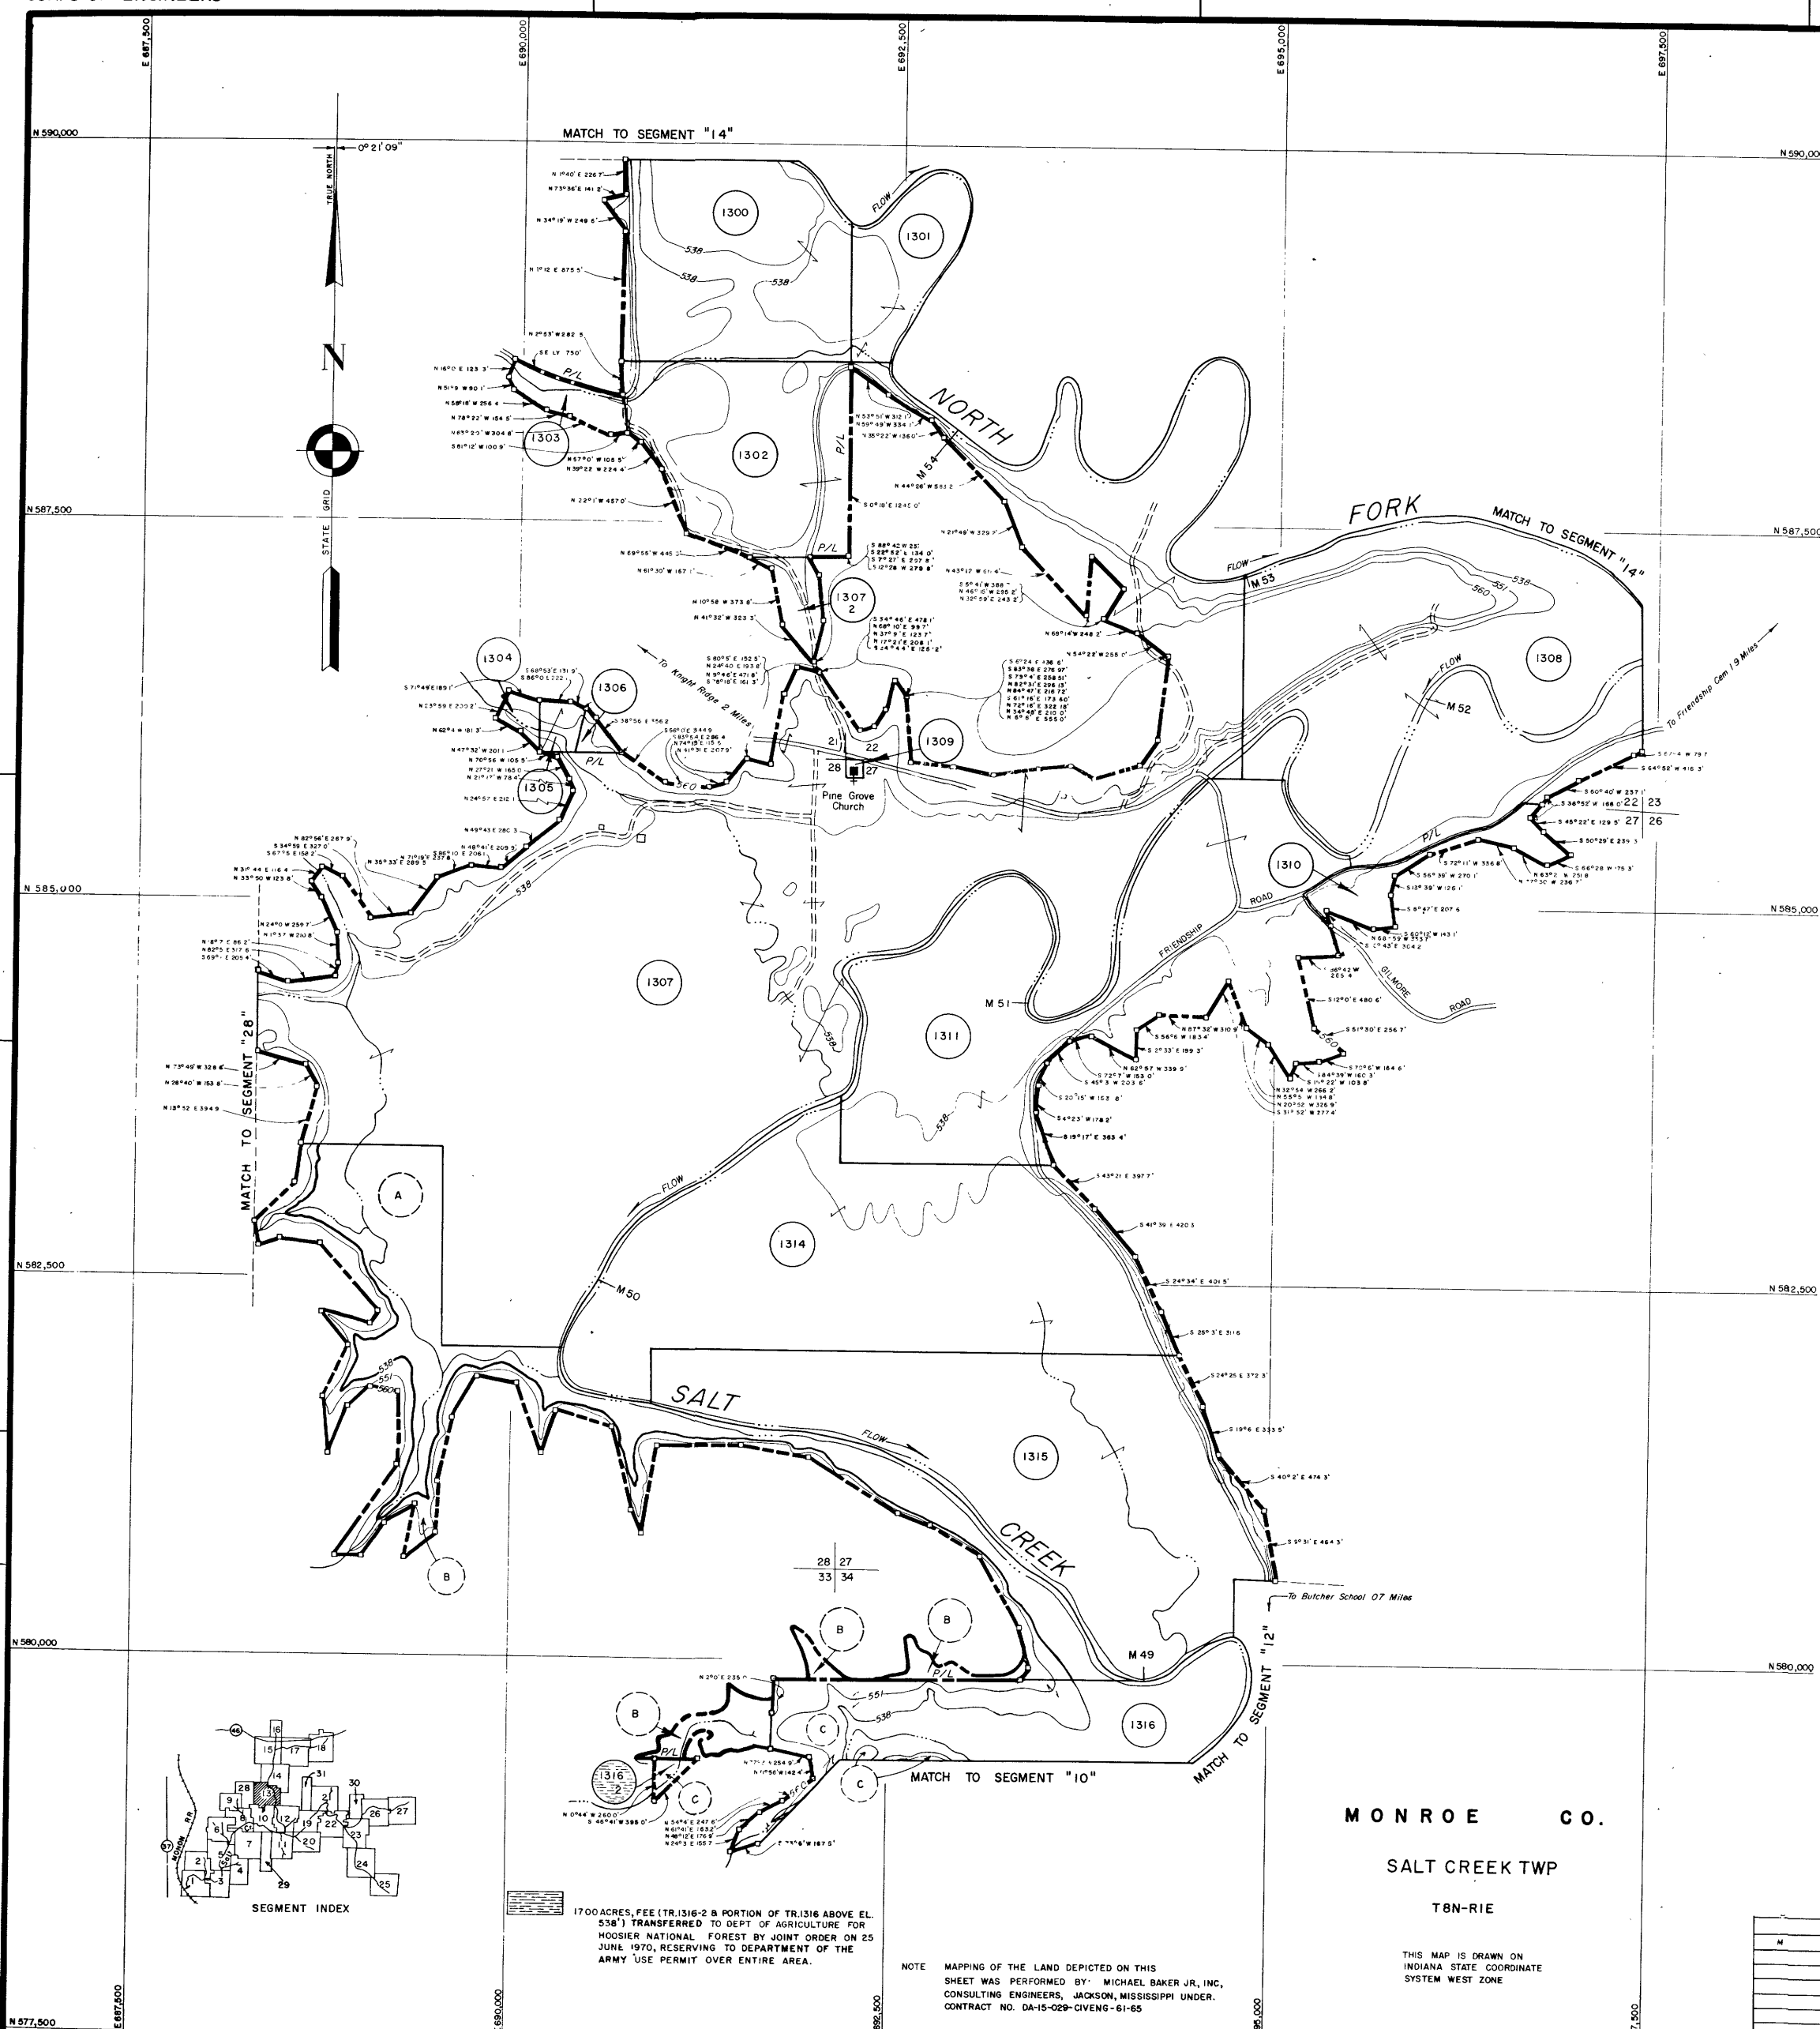

TRACT REGISTER OF ACQUISITION AFTER 1 JAN. 1943

TRACT NO.	LAND OWNER	FEE	ACREAGE	REMARKS
1300	ROBERT S. TELFER ET AL.	44.50		
1301	ROBERT E. TOWNSEND	14.50		
1302	JOHN FLYNN ET UX	37.50		
1303	GARIS WILSON ET UX	4.00		
1304	LLOYD CRUMB	1.60		
1305	MARY L. SEAY ET UX	2.00		
1306	LLOYD E. CRUMB ET UX	1.00		
1307	LLOYD E. CRUMB ET UX	330.80		
1307-2	LLOYD E. CRUMB ET UX	3.60		
1308	LLOYD E. CRUMB	108.50		
1309	TRUSTEES OF PINE GROVE PERMANENT ASSEMBLY OF JESUS CHRIST	0.30		
1310	CLEO JOHNSON ET AL.	1.30		
1311	HERBERT MULLIS ET UX	95.40		
1314	ROBERT E. TOWNSEND	102.00		
1315	GARRIE MILLER WILSON ET AL.	98.00		
1316	LLOYD E. CRUMB ET UX	41.00		
1316-2	LLOYD E. CRUMB ET UX	1.00		
A	DEPARTMENT OF AGRICULTURE (FOREST SERVICE)			46.90 AC. FEE (INCL. IN T.R. A, TR. B, SEC. 4.1)
B	DEPARTMENT OF AGRICULTURE (FOREST SERVICE)			31.00 AC. USE PERMIT (INCL. IN T.R. B, SEC. 4.1)
C	DEPARTMENT OF AGRICULTURE (FOREST SERVICE)			17.00 AC. RESERVED USE PERMIT (INCL. IN T.R. C, SEC. 3.1)

FINAL PROJECT MAP

DEPT. OF THE ARMY

USING SERVICE CORPS OF ENGINEERS

LOCATION OF PROJECT

STATE INDIANA

COUNTY MONROE

DIVISION OHIO RIVER

DISTRICT LOUISVILLE

ARMY AREA 5TH

14 MILES N. OF BEDFORD

11 MILES S. OF BLOOMINGTON

TRANSPORTATION FACILITIES

RAILROADS MONON

STATE ROADS 37, 46

FEDERAL ROADS

AIR LINES

ACQUISITION

TOTAL ACRES ACQUIRED

FEE

PUBLIC DOMAIN { PERM. WITHDRAWAL

{ TEMP. WITHDRAWAL

USE PERMIT

TRANSFER { SEE SEGMENT "1"

LEASE

LESSER INTERESTS {

DISPOSAL

TOTAL ACRES DISPOSED OF

SOLD

PUBLIC DOMAIN { PERM. WITHDRAWAL

{ TEMP. WITHDRAWAL

USE PERMIT

TRANSFERRED { SEE SEGMENT "1"

LEASES TERMINATED

LESSER INTERESTS TERM

REASSIGNED

OTHER

LEGEND

EXCEPT FOR THE SPECIAL SYMBOLS SHOWN BELOW, MAP SYMBOLS ARE STANDARD IN ARMY MAP SERVICE TECHNICAL MANUAL NO. 23.

RESERVATION LINE

RESERVATION LINE (ACTUAL SURVEY)

TRACT BOUNDARY LINE

TRACT NUMBER

CONTOUR LINE

DISPOSAL

TRACT APPEARING ON MORE THAN ONE SHEET

SEGMENT "13"

DEPARTMENT OF THE ARMY
OFFICE OF THE LOUISVILLE DISTRICT ENGINEER
OHIO RIVER DIVISION

REAL ESTATE

MONROE LAKE

DRAWN BY C.B.O.

TRACED BY N.J.G.

CHECKED BY D.L.

SUBMITTED BY

CHIEF OF PLANNING & CONTROL BR.

RECOMMENDED BY

CHIEF OF REAL ESTATE DIV., CORPS OF ENGINEERS, DISTRICT ENGINEER

OFFICE CHIEF OF ENGINEERS, WASHINGTON 25, D.C.

OCE APPROVED 11-16-71

AUDITED


INSTALLATION OR PROJECT NO. LOUV-20016

DATE 6-24-1966

SCALE IN FEET 1" = 500'

SHEET 11 OF 31 DRAWING NO.

CONTOUR LEGEND

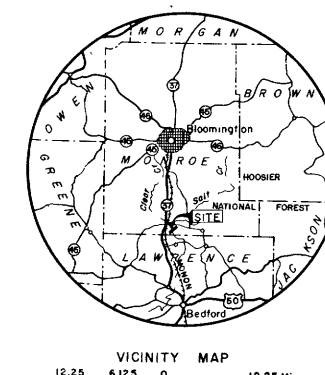ELEV 538 LOW FLOW REGULATION POOL
ELEV 551 5 YEAR FLOOD FREQUENCY
ELEV 560 UPPER GUIDE FOR ACQUISITION

NOTE: The boundary of this installation was compiled from record deed descriptions, record plats, USGS Quads, aerial photos, and actual surveys.

MONROE CO.


SALT CREEK TWP


T8N-R1E

THIS MAP IS DRAWN ON INDIANA STATE COORDINATE SYSTEM WEST ZONE

NOTE: MAPPING OF THE LAND DEPICTED ON THIS SHEET WAS PERFORMED BY: MICHAEL BAKER JR., INC., CONSULTING ENGINEERS, JACKSON, MISSISSIPPI UNDER CONTRACT NO. DA-15-028-CIVENG-61-65

SEGMENT INDEX

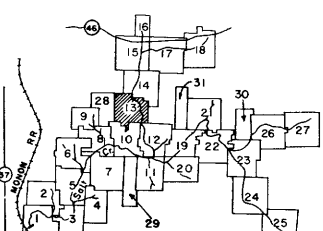

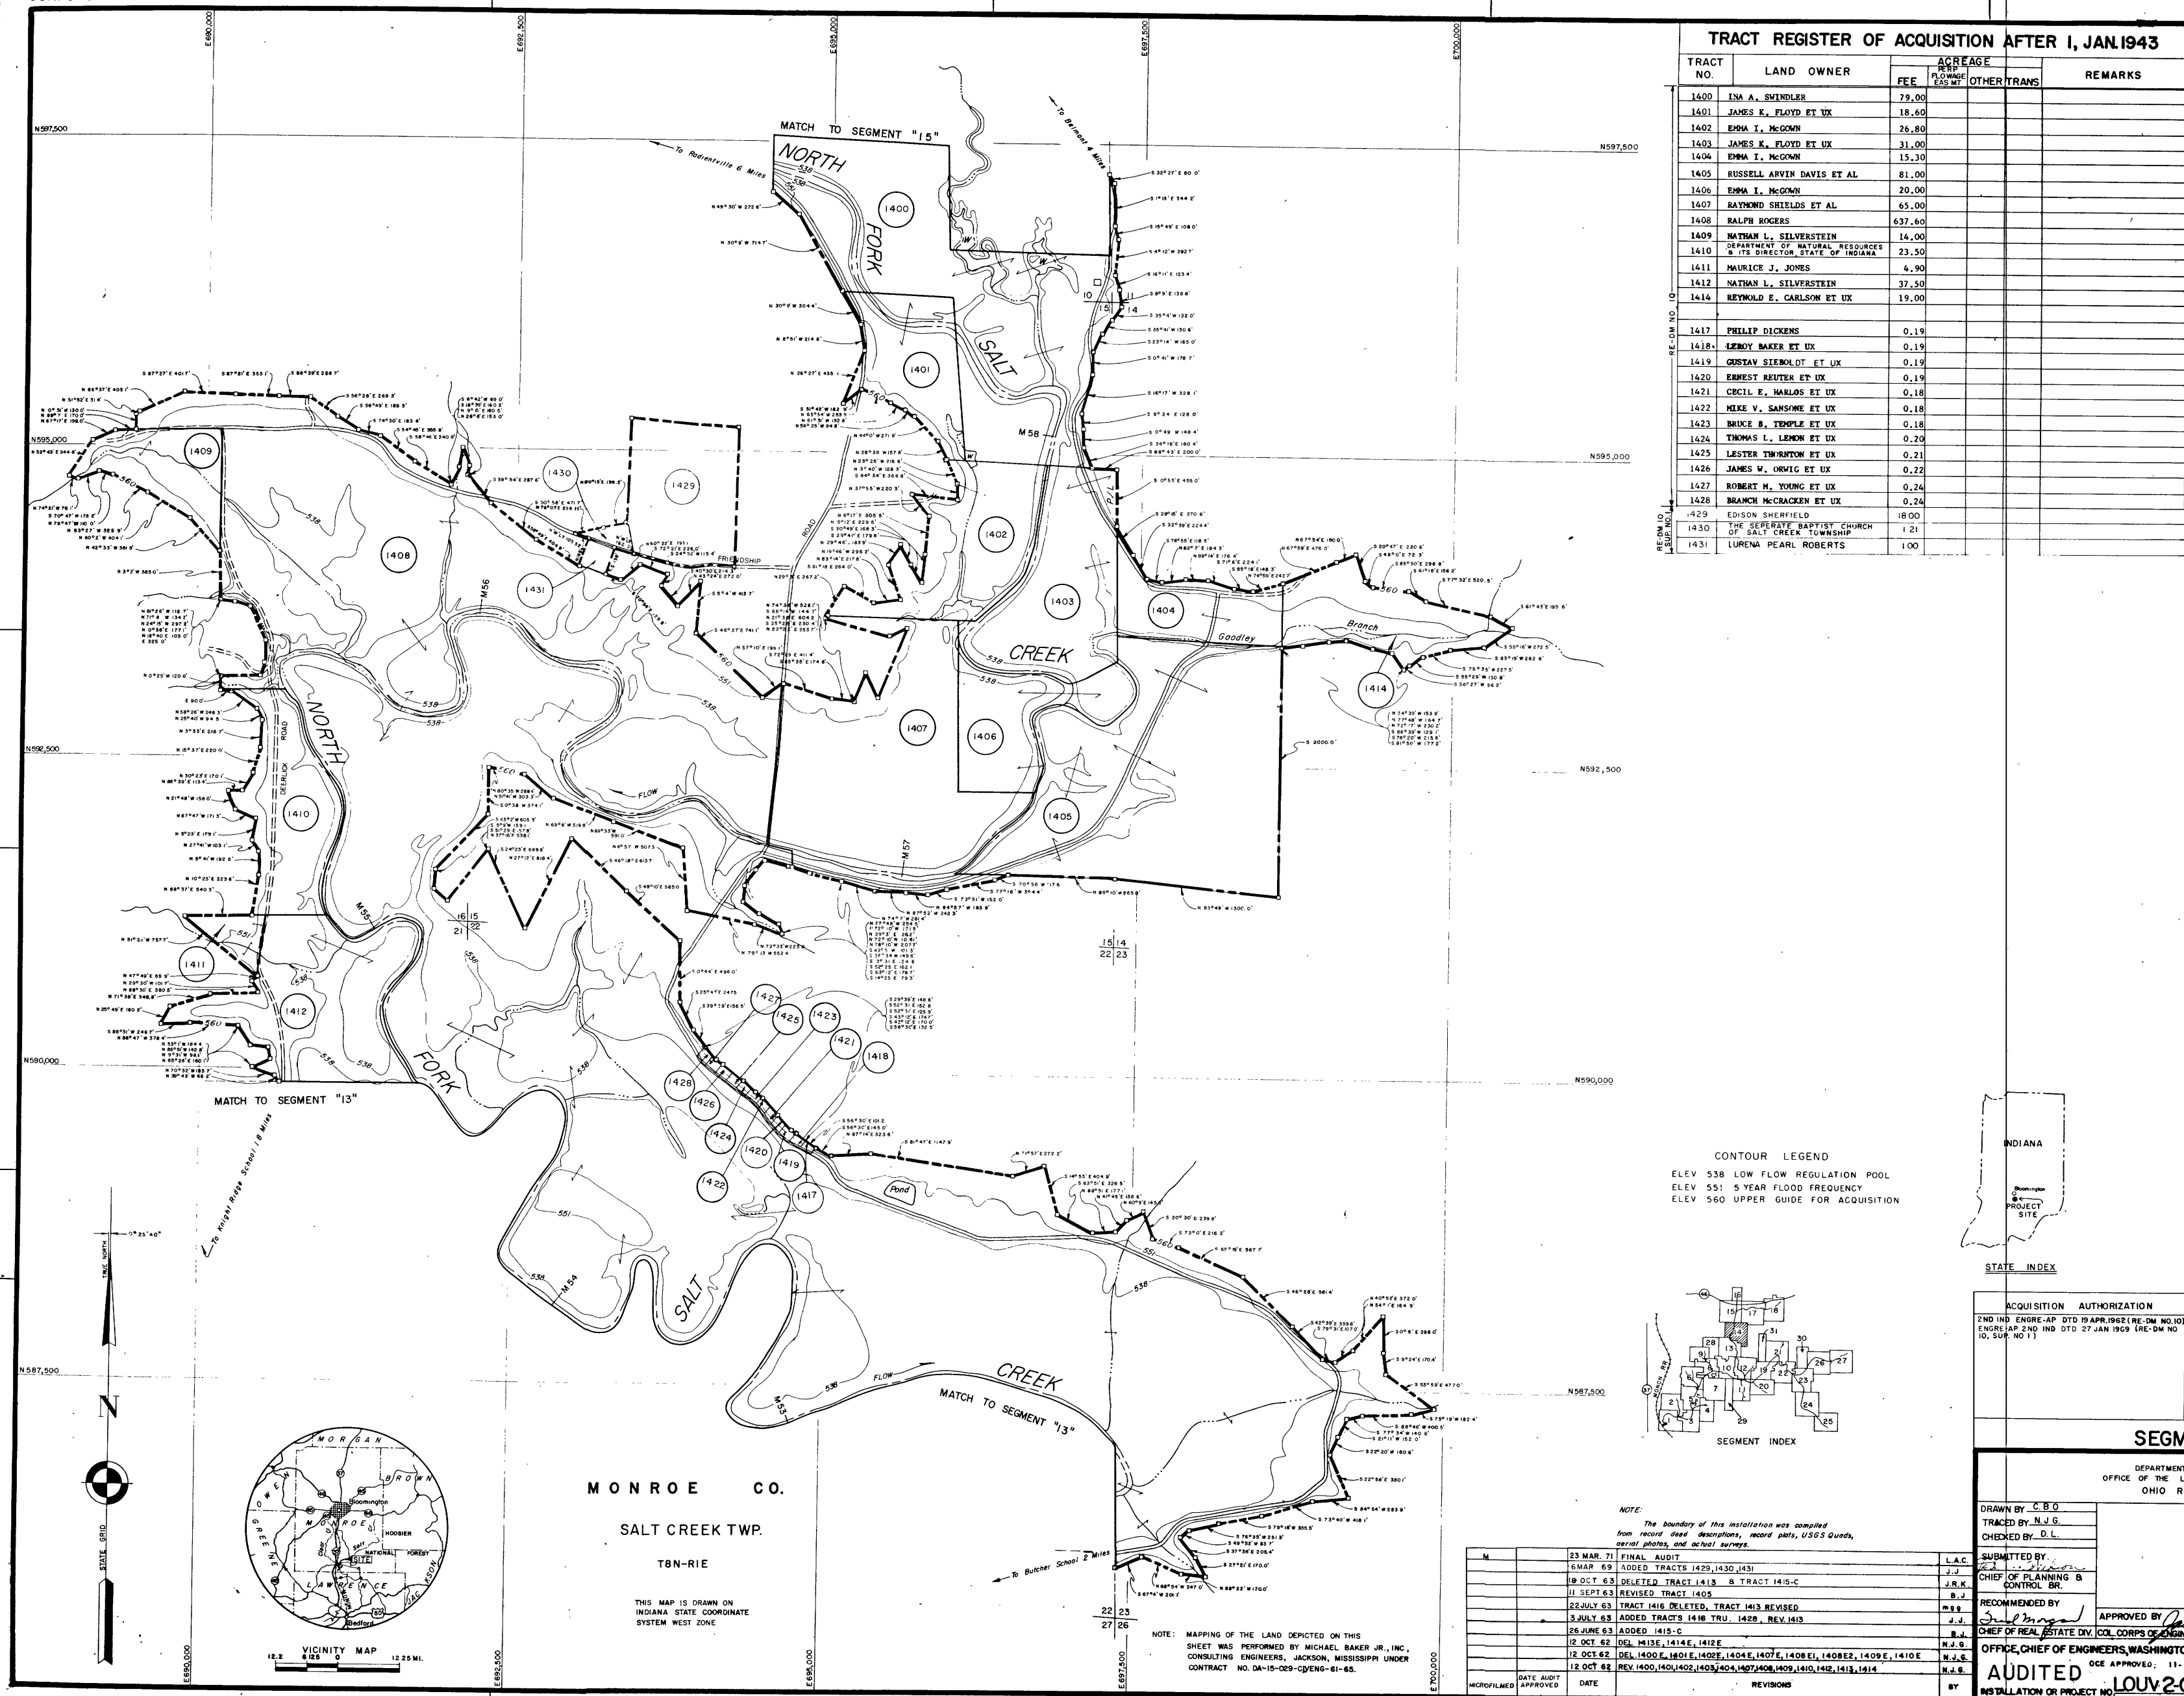

TRACT REGISTER OF ACQUISITION AFTER 1, JAN. 1943

TRACT NO.	LAND OWNER	ACREAGE			REMARKS
		FEE	PERM. FLOOD	OTHER TRANS.	
1503	JULIA A. FLYNN	18.50			
1504	FLOYD HULLIS ET UX	33.50			
1505	FRED B. MOSIER ET UX	29.70			
1506	O. DALE ROBERTSON ET AL.	43.40			
1507	O. DALE ROBERTSON ET AL.	58.80			
1508	MORAH STEVENS BARLEY	246.00			
1509-1	FRED HUNTINGTON ET UX	1.40			
1509-2	FRED HUNTINGTON ET UX	3.40			
1510	CLARA STEPHENS	1.00			
1511	PEARL FLEMMER	83.00			
1512	JAMES KENT ET AL.	29.75			
1513-1	CARL H. ROGERS ET UX	62.00			
1513-2	CARL H. ROGERS ET UX	39.00			
1514	ERNEST R. HILLENBURG ET UX	55.00			
1515	ROBERT E. WOODS ET UX	0.80			
1516	HADDEN KING ET UX	61.50			
1517	EDWARD R. KENT ET UX	22.00			
1518-1	JAMES KENT	13.50			
1518-2	JAMES KENT	0.80			
1519	CARL STEPHENS	51.00			
1520	THEODORE RALPH YOUNG ET UX	0.50			
1513-E-2	CARL H. ROGERS ET UX		0.35		PERP. BASEMENT FOR RD R/W

FINAL
PROJECT MAP

DEPT. OF THE ARMY

USING SERVICE CORPS OF ENGINEERS

LOCATION OF PROJECT

STATE INDIANA

COUNTY MONROE

DIVISION OHIO RIVER

DISTRICT LOUISVILLE

ARMY AREA 5TH

14 MILES N. OF BEDFORD

11 MILES S. OF BLOOMINGTON

TRANSPORTATION FACILITIES

RAILROADS MONON

STATE ROADS 37, 45

FEDERAL ROADS

AIR LINES

ACQUISITION

TOTAL ACRES ACQUIRED

FEE

PUBLIC DOMAIN { PERM. WITHDRAWAL
TEMP. WITHDRAWAL

USE PERMIT

TRANSFER { SEE SEGMENT "1"

LEASE

LESSER INTERESTS {

DISPOSAL

TOTAL ACRES DISPOSED OF

SOLD

PUBLIC DOMAIN { PERM. WITHDRAWAL
TEMP. WITHDRAWAL

USE PERMIT

TRANSFERRED { SEE SEGMENT "1"

LEASES TERMINATED

LESSER INTERESTS TERM

REASSIGNED

OTHER

LEGEND

EXCEPT FOR THE SPECIAL SYMBOLS SHOWN BELOW MAP
SYMBOLS ARE STANDARD IN ARMY MAP SERVICE
TECHNICAL MANUAL NO. 23.

RESERVATION LINE

RESERVATION LINE (ACTUAL SURVEY)

TRACT BOUNDARY LINE

TRACT NUMBER

CONTOUR LINE

DISPOSAL

SEGMENT "15"

DEPARTMENT OF THE ARMY
OFFICE OF THE LOUISVILLE DISTRICT ENGINEER
OHIO RIVER DIVISION

REAL ESTATE

MONROE LAKE

DRAWN BY C. B. O.

TRACED BY N. J. G.

CHECKED BY J. D. M.

SUBMITTED BY

RECOMMENDED BY

APPROVED BY


DATE

OFFICE, CHIEF OF ENGINEERS, WASHINGTON 25, D.C.



AUDITED


INSTALLATION OR PROJECT NO. LOUV-2-0016

SHEET 12 OF 11

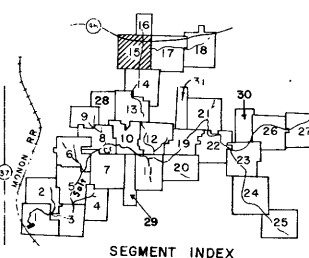CONTOUR LEGEND
ELEV. 530' LOW FLOW REGULATION POOL
ELEV. 551' 5 YEAR FLOOD FREQUENCY
ELEV. 560' UPPER GUIDE FOR ACQUISITIONNOTE
The boundary of this installation was compiled
from record deed descriptions, record plats, USGS Quads,
aerial photos, and actual surveys.

DATE	REVISIONS
23 MAR. 71	FINAL AUDIT
1 NOV. 63	REV. 1508
31 OCT. 63	REVISED TRACT 1514
28 MAR. 63	ADDED: 1513-E-2
23 OCT. 62	DEL. 1521-E, 1522-E, 1503-E, 1500-E, 1501-E, 1502-E
23 OCT. 62	DEL. 1506-E, 1513-E, 1514-E, 1516-E, 1517-E, 1512-E, 1518-E, 1519-E, 1520-E
23 OCT. 62	DEL. 1509, 1509-E, 1510-E, 1511-E, 1508-E, 1507-E, 1515-E, 1516-E, 1505-E
23 OCT. 62	REV. 1500, 1508, 1507, 1506, 1513, 1514, 1515, 1517, 1512, 1518, 1519, 1520
23 OCT. 62	ADD. 1509-1, 1509-2, 1511, 1504, 1505, 1516, 1508-3, 1520, 1503

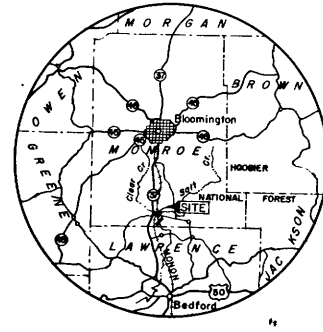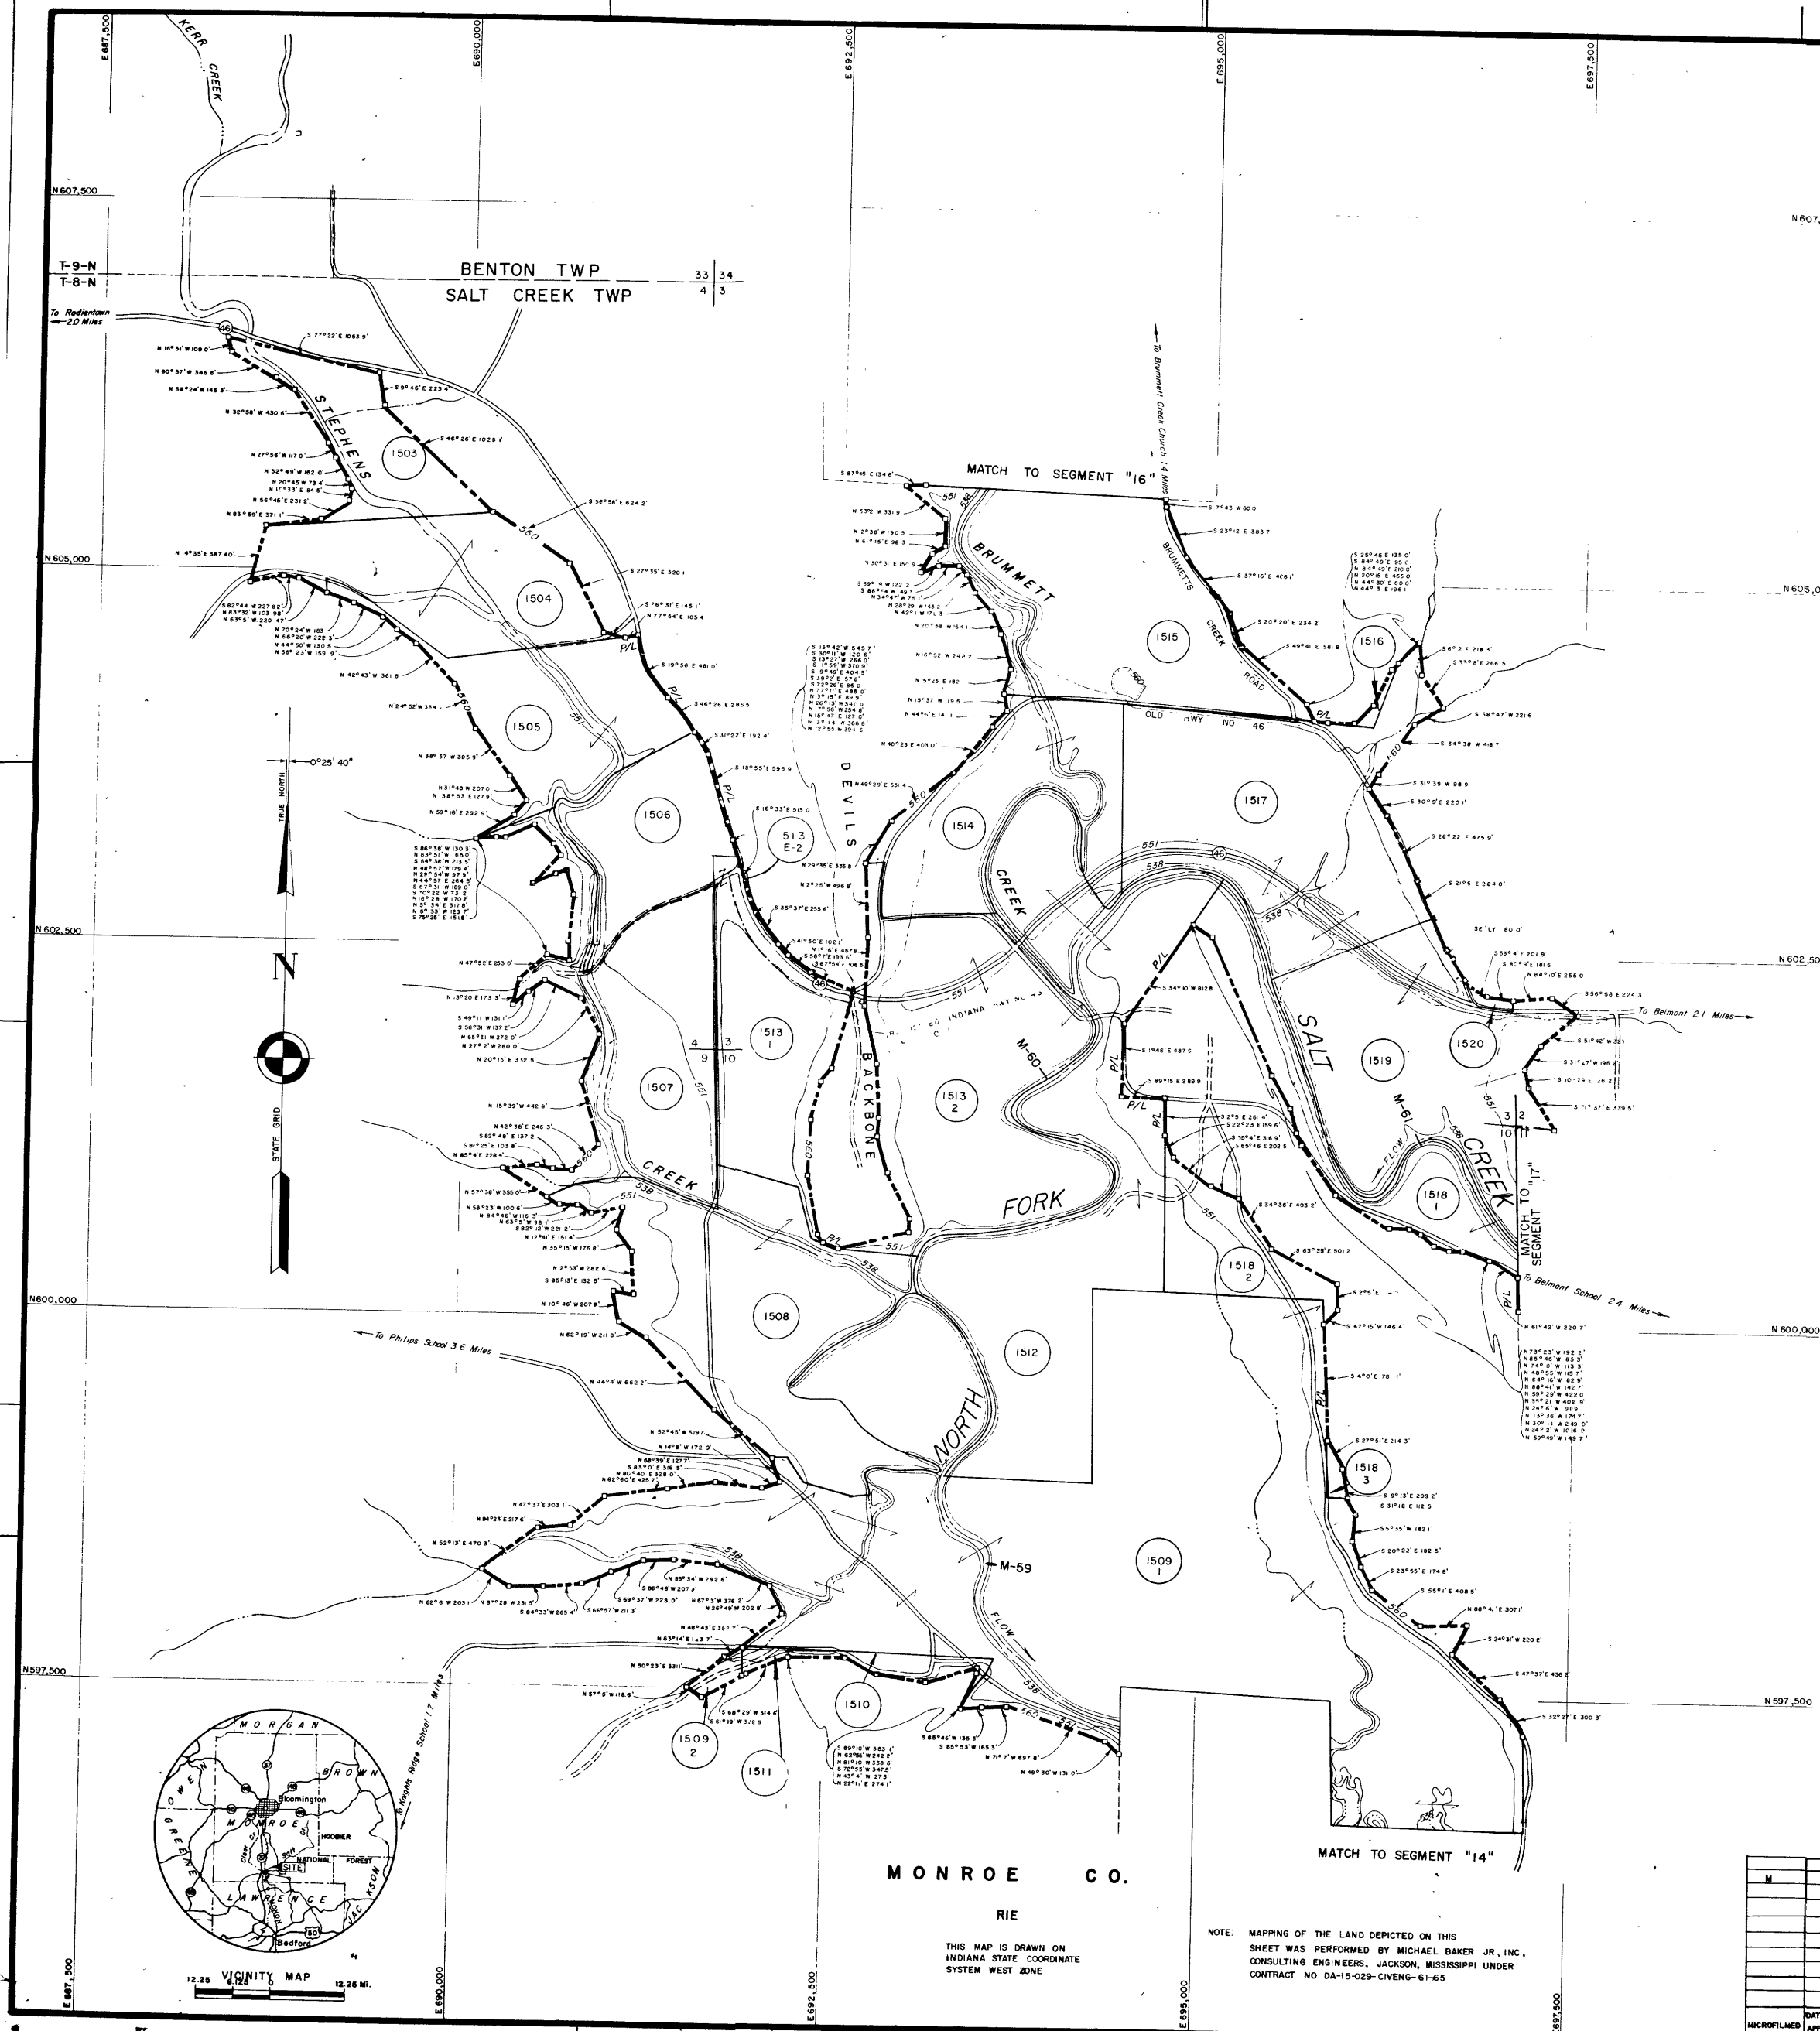NOTE: MAPPING OF THE LAND DEPICTED ON THIS
SHEET WAS PERFORMED BY MICHAEL BAKER JR., INC.,
CONSULTING ENGINEERS, JACKSON, MISSISSIPPI UNDER
CONTRACT NO. DA-15-029-CIVENG-61-65

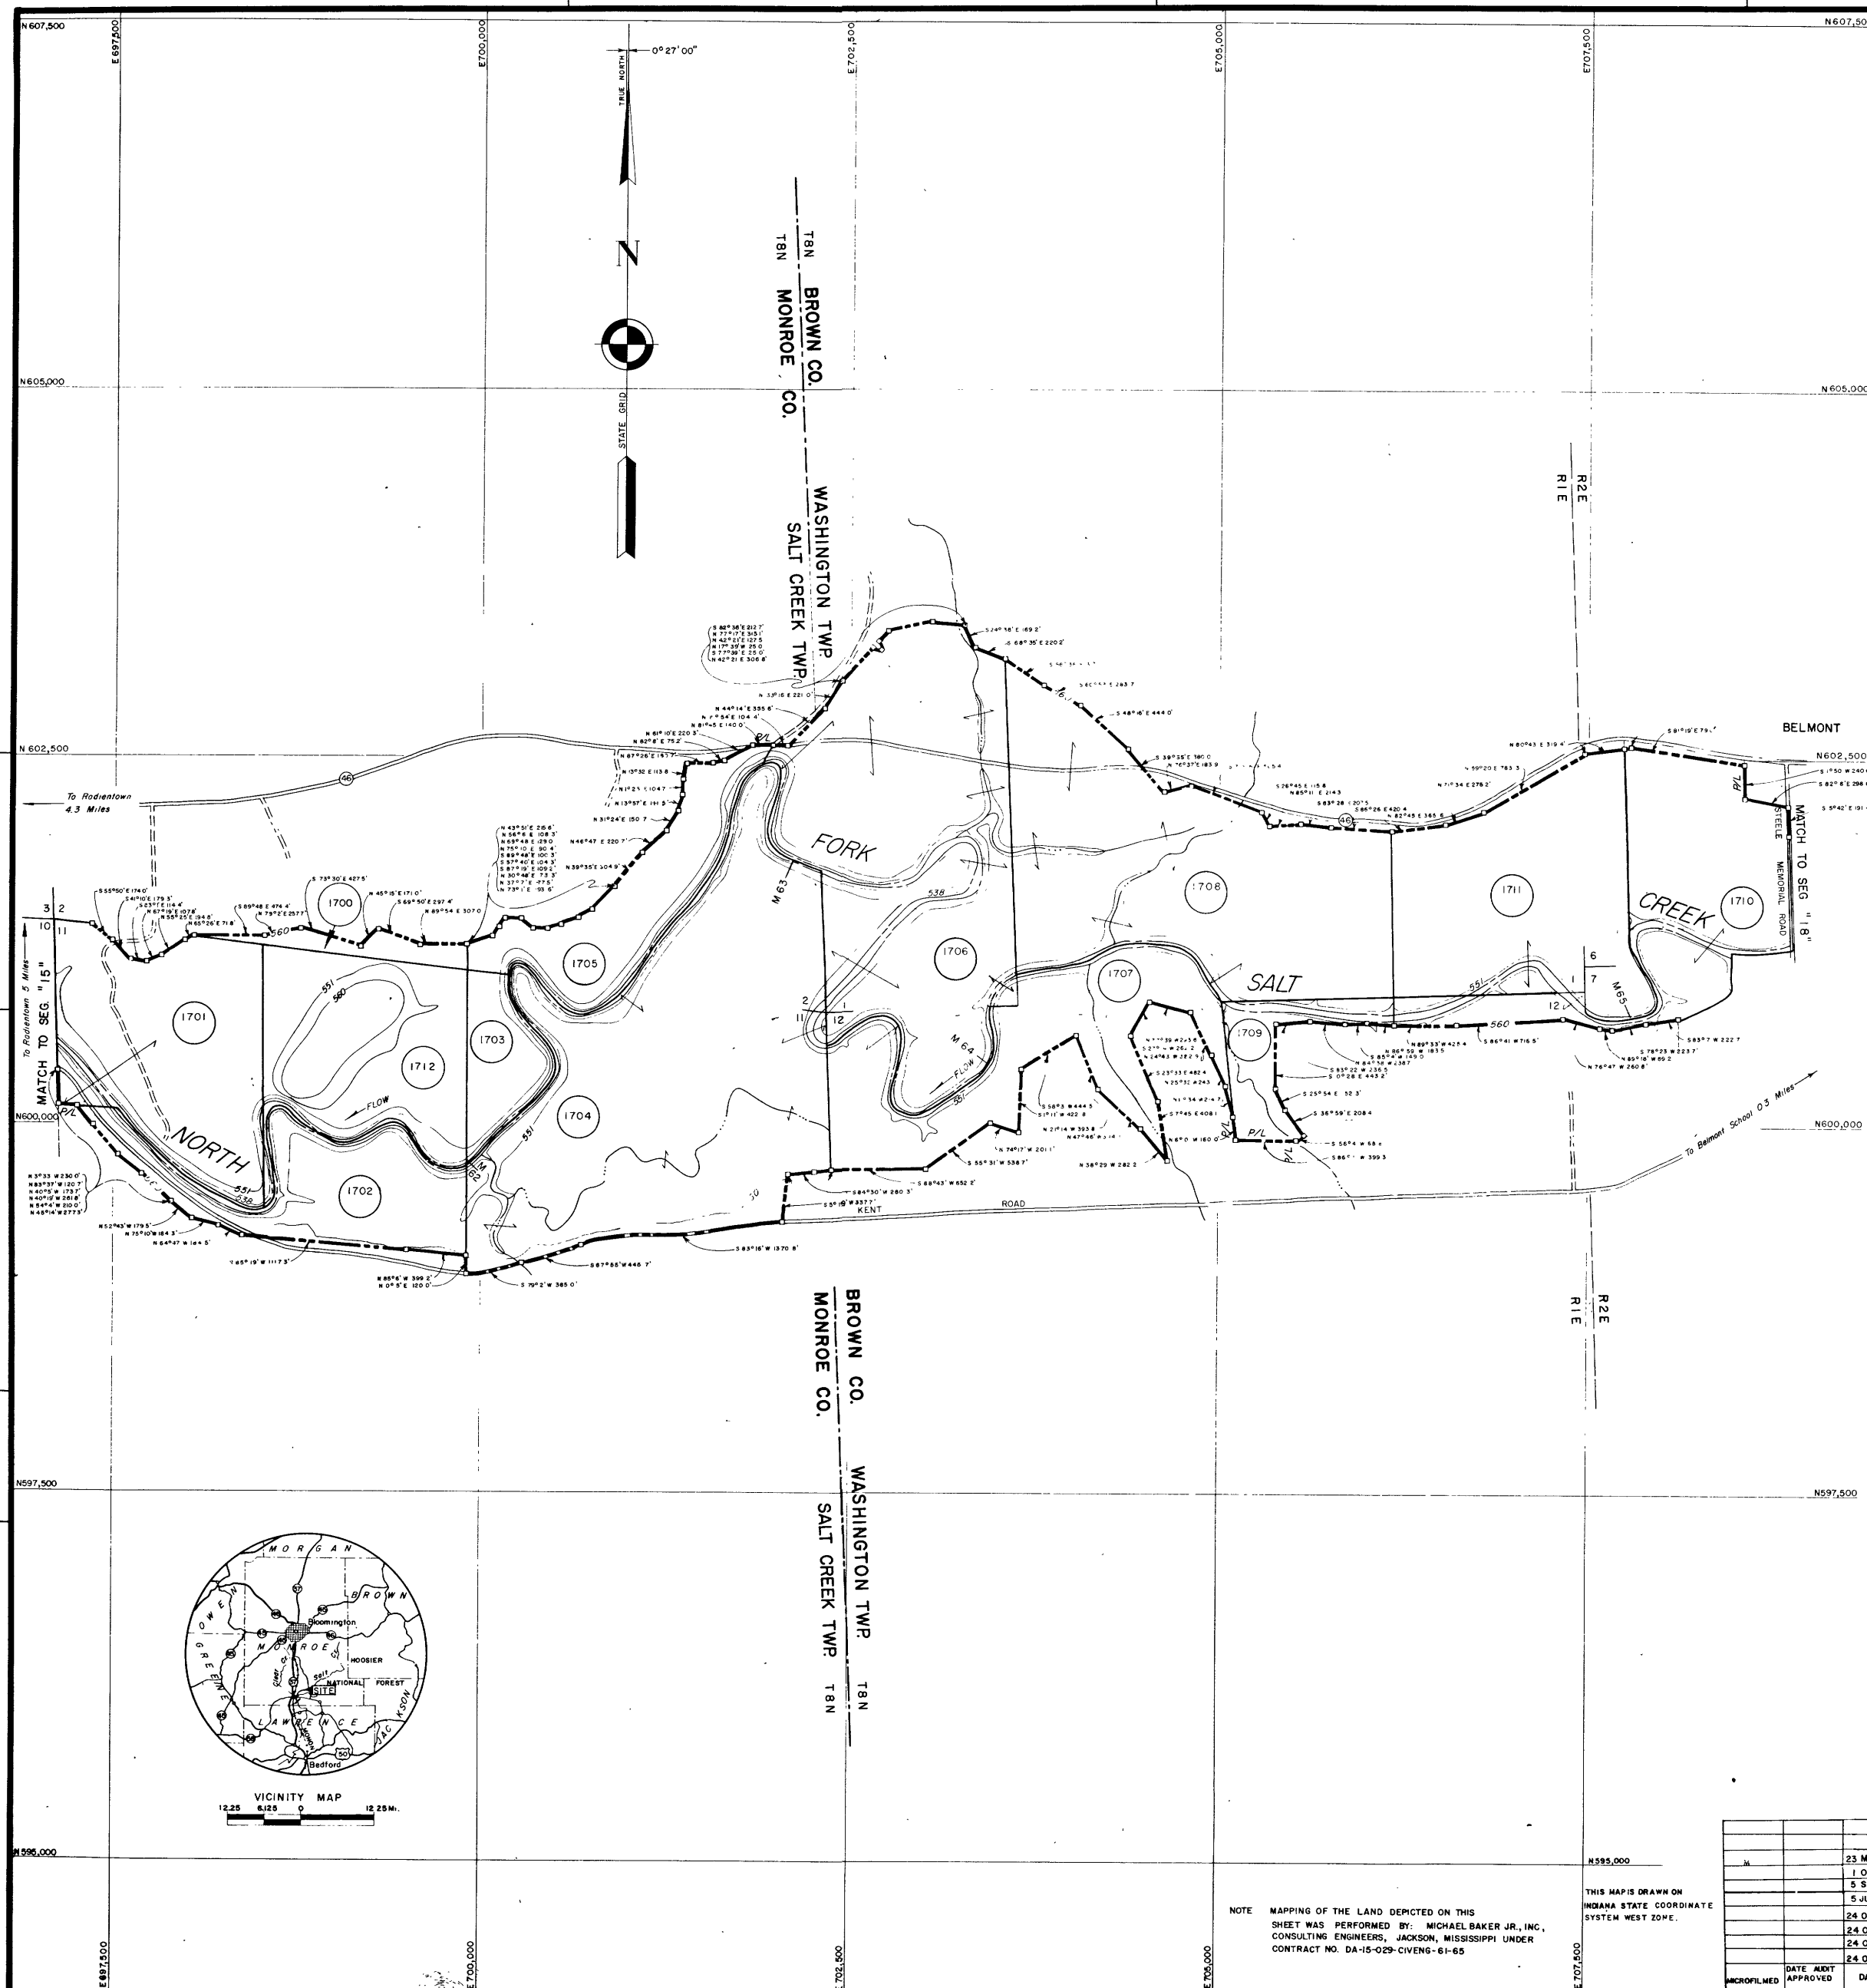

TRACT REGISTER OF ACQUISITION AFTER 1 JAN 1943

TRACT NO.	LAND OWNER	ACREAGE				REMARKS
		FEE	PERM	OTHER	TRANS	
1700	JOHN CONARD	4.00				
1701	ERNEST R. HILLENBURG ET UX	47.00				
1702	ROBERT S. FISHER ET UX	79.20				
1703	JOHN CONARD	11.50				
1704	CLARENCE SIPES ET AL	107.90				
1705	BETTYE REMIS	26.70				
1706	LONNIE DECKARD	88.50				87.75 AC. IN BROWN COUNTY 8.75 AC. IN MONROE COUNTY
1707	JOHN WESLEY DECKARD	40.30				
1708	HAROLD P. SHIELDS ET UX	81.00				
1709	HERMAN C. POWELL ET UX	10.80				
1710	CHARLES W. STINGLON ET UX	43.40				
1711	EDWARD E. GENT ET UX	56.20				
1712	JOHN CONARD	39.10				

FINAL
PROJECT MAP

DEPT. OF THE ARMY

USING SERVICE, CORPS OF ENGINEERS

LOCATION OF PROJECT

STATE INDIANA

COUNTY BROWN, MONROE

DIVISION OHIO RIVER

DISTRICT LOUISVILLE

ARMY AREA 5TH

14 MILES N OF BEDFORD

11 MILES S OF BLOOMINGTON

TRANSPORTATION FACILITIES

RAILROADS MONON

STATE ROADS 37, 46

FEDERAL ROADS

AIR LINES

ACQUISITION

TOTAL ACRES ACQUIRED

FEE

PUBLIC DOMAIN ☐ PERM WITHDRAWAL
☐ TEMP. WITHDRAWAL

USE PERMIT

TRANSFER ☐ SEE SEGMENT "1"

LEASE

LESSER INTERESTS ☐

DISPOSAL

TOTAL ACRES DISPOSED OF

SOLD

PUBLIC DOMAIN ☐ PERM WITHDRAWAL
☐ TEMP. WITHDRAWAL

USE PERMIT

TRANSFERRED ☐ SEE SEGMENT "1"

LEASES TERMINATED

LESSER INTERESTS TERM

REASSIGNED

OTHER

LEGEND

EXCEPT FOR THE SPECIAL SYMBOLS SHOWN BELOW, MAP SYMBOLS ARE STANDARD IN ARMY MAP SERVICE TECHNICAL MANUAL NO 23.

RESERVATION LINE

RESERVATION LINE (ACTUAL SURVEY)

TRACT BOUNDARY LINE

TRACT NUMBER

CONTOUR LINE

DISPOSAL

SEGMENT "17"

DEPARTMENT OF THE ARMY
OFFICE OF THE LOUISVILLE DISTRICT ENGINEER
OHIO RIVER DIVISION

REAL ESTATE

MONROE LAKE

DRAWN BY C.B.O.
TRACED BY N.J.G.
CHECKED BY D.L.SUBMITTED BY
CHIEF OF PLANNING &
CONTROL BR.

RECOMMENDED BY

APPROVED BY


CHIEF OF REAL ESTATE DIV.

OFFICE CHIEF OF ENGINEERS, WASHINGTON 25, D.C.

AUDITED

INSTALLATION OR PROJECT NO.

CONTOUR LEGEND

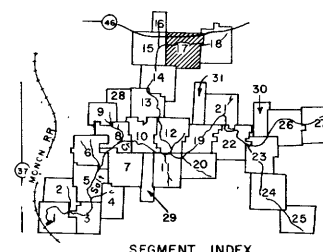ELEV. 538 LOW FLOW REGULATION POOL
ELEV. 551 5 YEAR FLOOD FREQUENCY
ELEV. 560 UPPER GUIDE FOR ACQUISITION

NOTE

The boundary of this installation was compiled from record deed descriptions, record plats, USGS Quads, aerial photos, and actual surveys.

NOTE: MAPPING OF THE LAND DEPICTED ON THIS SHEET WAS PERFORMED BY: MICHAEL BAKER JR., INC., CONSULTING ENGINEERS, JACKSON, MISSISSIPPI UNDER CONTRACT NO. DA-15-029-CIVENS-61-65

THIS MAP IS DRAWN ON INDIANA STATE COORDINATE SYSTEM WEST ZONE.

DATE	REVISIONS
23 MAR. 71	FINAL AUDIT
1 OCT. 63	TRACT OWNERSHIP REVISED
5 SEPT. 63	REV. 1706 AND 1707
5 JULY 63	REVISED 1709
24 OCT. 62	DELE. 1702 E, 1703 E, 1704 E, 1705 E, 1706 E, 1707 E, 1712 E
24 OCT. 62	DELE. 1710 E, 1711 E, 1708 E, 1709 E, 1700 E, 1701 E, 1702 E, 1703 E, 1704 E, 1705 E, 1706 E, 1712 E
24 OCT. 62	REV. 1701, 1702, 1703, 1704, 1705, 1706, 1712
24 OCT. 62	ADD. 1710, 1711, 1709, 1708, 1700, 1707

TRACT REGISTER OF ACQUISITION AFTER 1 JAN. 1943

TRACT NO.	LAND OWNER	ACREAGE			REMARKS
		FEE	FLOWAGE	OTHER TRANS	
1801	THE NASHVILLE STATE BANK	13.83			
1805	DALE FLEETWOOD ET UX	1.50			
1806	ALLEN WOOTEN ET UX	0.14			
1807	ALBERT AULT ET UX	84.50			
1808	ROSS OWENS ET UX	27.20			
1809	CHESTER FOLLWELL ET UX	1.80			
1810	TRUSTEES OF BELMONT CHURCH OF CHRIST	0.41			
1812-1	LOBIE D. KENT ET UX	0.50			
1812-2	LOBIE D. KENT ET UX	14.00			
1813	WILBUR D. FOLLWELL ET UX	0.40			

FINAL
PROJECT MAP

DEPT OF THE ARMY

USING SERVICE CORPS OF ENGINEERS

LOCATION OF PROJECT

STATE INDIANA

COUNTY BROWN

DIVISION OHIO RIVER

DISTRICT LOUISVILLE

ARMY AREA 5TH

1.5 MILES N OF BEDFORD

11 MILES S OF BLOOMINGTON

TRANSPORTATION FACILITIES

RAILROADS MONON

STATE ROADS 37, 46

FEDERAL ROADS

AIR LINES

ACQUISITION

TOTAL ACRES ACQUIRED

FEE

PUBLIC DOMAIN { PERM. WITHDRAWAL
TEMP. WITHDRAWAL

USE PERMIT

TRANSFER { SEE SEGMENT

LEASE

LESSER INTERESTS

DISPOSAL

TOTAL ACRES DISPOSED OF

SOLD

PUBLIC DOMAIN { PERM. WITHDRAWAL
TEMP. WITHDRAWAL

USE PERMIT

TRANSFERRED { SEE SEGMENT

LEASES TERMINATED

LESSER INTERESTS TERM

REASSIGNED

OTHER

LEGEND

EXCEPT FOR THE SPECIAL SYMBOLS SHOWN BELOW MAP
SYMBOLS ARE STANDARD IN ARMY MAP SERVICE
TECHNICAL MANUAL NO. 23.

RESERVATION LINE

RESERVATION LINE (ACTUAL SURVEY)

TRACT BOUNDARY LINE

TRACT NUMBER

CONTOUR LINE

DISPOSAL

SEGMENT "18"

DEPARTMENT OF THE ARMY
OFFICE OF THE LOUISVILLE DISTRICT ENGINEER
OHIO RIVER DIVISION

REAL ESTATE

MONROE LAKE

DRAWN BY C.B.O.

TRACED BY N.J.G.

CHECKED BY D.L.

SUBMITTED BY

CHIEF OF PLANNING & CONTROL BR.

RECOMMENDED BY

CHIEF OF REAL ESTATE DIV.

OFFICE, CHIEF OF ENGINEERS, WASHINGTON 25, D.C.

AUDITED

INSTALLATION OR PROJECT NO. LOUV-2-0016


APPROVED BY


CHIEF OF ENGINEERS, DISTRICT ENGINEER

DATE 6 Feb 1962

SCALE 1" = 100'

SHEET 18 OF 31 DRAWING NO.

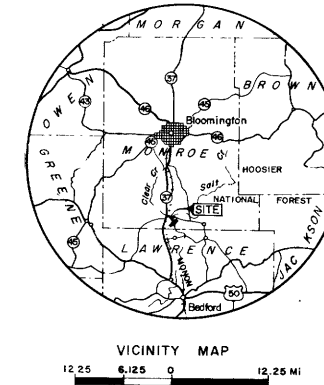CONTOUR LEGEND
ELEV 550 LOW FLOW REGULATION POOL
ELEV 551 5 YEAR FLOOD FREQUENCY
ELEV 560 UPPER GUIDE FOR ACQUISITIONNOTE
The boundary of this installation was compiled
from record deed descriptions, record plats, USGS Quads,
aerial photos, and actual surveys.BROWN CO.
WASHINGTON TWP
R2ETHIS MAP IS DRAWN ON
INDIANA STATE COORDINATE
SYSTEM WEST ZONENOTE
MAPPING OF THE LAND DEPICTED ON THIS
SHEET WAS PERFORMED BY MICHAEL BAKER JR., INC.,
CONSULTING ENGINEERS, JACKSON, MISSISSIPPI UNDER
CONTRACT NO. DA-15-029-CVEN6-61-65

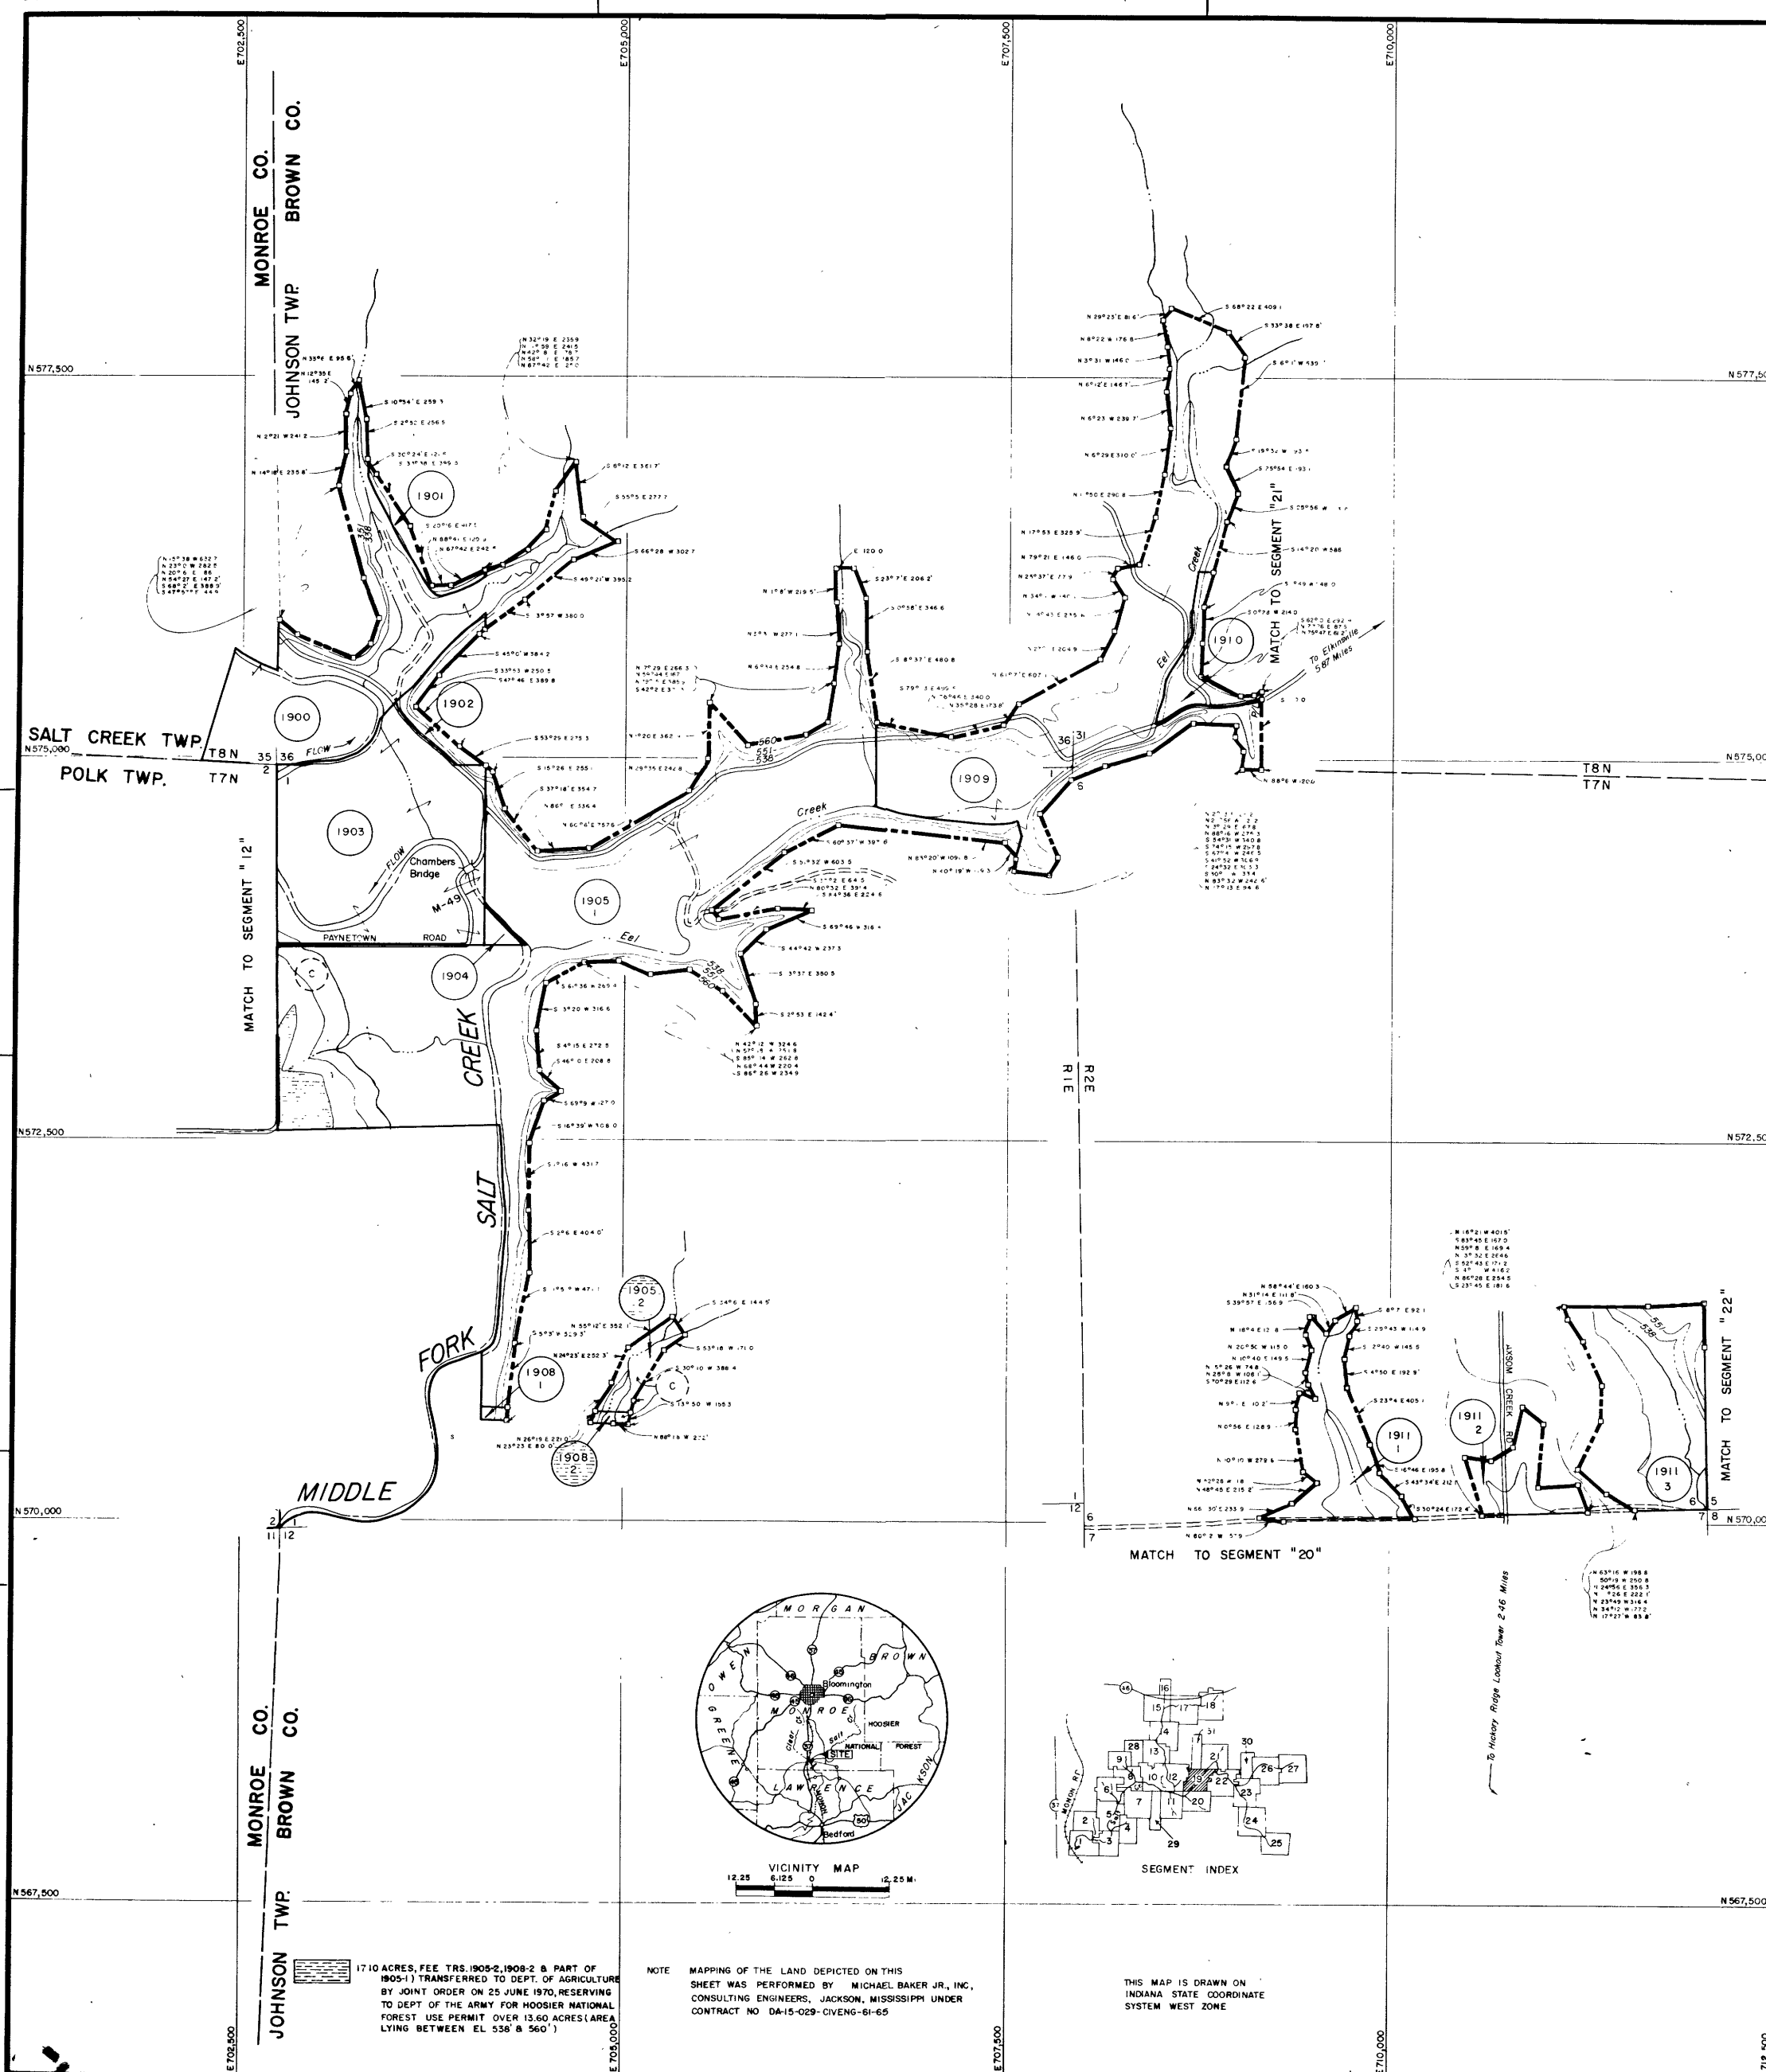

TRACT REGISTER OF ACQUISITION AFTER 1 JAN. 1943

TRACT NO.	LAND OWNER	FEE	ACREAGE			REMARKS
			RES.	OTHER	TRANS.	
1900	JOSEPH N. CARTON ET AL	39.00				32 AC. - BROWN COUNTY 6.14 AC. - MONROE COUNTY
1901	ROY D. CHAMBERS ET AL	2.00				
1902	ROY D. CHAMBERS	3.00				
1903	CLAUDE V. FINDER	43.50				
1904	ROY D. CHAMBERS	1.00				
1905-1	THURMAN DICKARD ET AL	117.19				
1905-2	THURMAN DICKARD ET AL	3.00				
1908-1	THE BOARD OF COMMISSIONERS OF THE COUNTY OF BROWN, INDIANA	0.31				
1908-2	THE BOARD OF COMMISSIONERS OF THE COUNTY OF BROWN, INDIANA	0.40				
1909	ATHAN L. SILVERSTEIN ET AL	55.50				
1910	ERNEST E. WHITEHILL	3.90				
1911-1	EDWARD J. LAGRANGE ET AL	12.50				
1911-2	EDWARD J. LAGRANGE ET AL	5.80				
1911-3	EDWARD J. LAGRANGE ET AL	22.00				
C	DEPARTMENT OF AGRICULTURE (FOREST SERVICE)					13 AC. RESERVED USE PERMIT (INCL. IN TR. C, SEC. 3)

FINAL
PROJECT MAPDEPT. OF THE ARMY
USING SERVICE CORPS OF ENGINEERS

LOCATION OF PROJECT

STATE INDIANA
COUNTY BROWN MONROE
DIVISION OHIO RIVER
DISTRICT LOUISVILLEARMY AREA 5 TH
14 MILES N OF BEDFORD
11 MILES S OF BLOOMINGTON

TRANSPORTATION FACILITIES

RAILROADS MONON
STATE ROADS 37, 46
FEDERAL ROADS
AIR LINES

ACQUISITION

TOTAL ACRES ACQUIRED

FEE
PUBLIC DOMAIN { PERM WITHDRAWAL
TEMP WITHDRAWAL
USE PERMIT
TRANSFER { SEE SEGMENT "1"
LEASE
LESSER INTERESTS {

DISPOSAL

TOTAL ACRES DISPOSED OF

SOLD
PUBLIC DOMAIN { PERM WITHDRAWAL
TEMP WITHDRAWAL
USE PERMIT
TRANSFERRED { SEE SEGMENT "1"
LEASES TERMINATED
LESSER INTERESTS TERM
REASSIGNED
OTHER

LEGEND

EXCEPT FOR THE SPECIAL SYMBOLS SHOWN BELOW, MAP SYMBOLS ARE STANDARD IN ARMY MAP SERVICE TECHNICAL MANUAL NO. 23.

RESERVATION LINE
RESERVATION LINE (ACTUAL SURVEY)
TRACT BOUNDARY LINE
TRACT NUMBER
CONTOUR LINE
DISPOSAL
TRACT APPEARING ON MORE THAN ONE SHEET

SEGMENT "19"

ACQUISITION AUTHORIZATION
TT-ENR-AP 1683 DTD 4 OCT 1963 (RE-DM NO. 13)DEPARTMENT OF THE ARMY
OFFICE OF THE LOUISVILLE DISTRICT ENGINEER
OHIO RIVER DIVISION

REAL ESTATE

MONROE LAKE

DRAWN BY C.B.D.
TRACED BY N.J.G.
CHECKED BY D.L.
SUBMITTED BY
CHIEF OF PLANNING & CONTROL BR

RECOMMENDED BY

APPROVED BY

CHIEF OF REAL ESTATE DIV. COL. CORP. OF ENGINEERS, DISTRICT ENGINEER

OFFICE, CHIEF OF ENGINEERS, WASHINGTON 25, D.C.

AUDITED

INSTALLATION OR PROJECT NO.

DATE 6 Feb 1964

SCALE 1" = 100'

SHEET 19 OF 31

DRAWING NO.

CONTOUR LEGEND

ELEV. 538 LOW FLOW REGULATION POOL
ELEV. 551 5 YEAR FLOOD FREQUENCY
ELEV. 560 UPPER GUIDE FOR ACQUISITION


STATE INDEX

NOTE

The boundary of this installation was compiled from record deed descriptions, record plans, USGS Quads, aerial photos, and actual surveys.

MATCH TO SEGMENT "20"

MATCH TO SEGMENT "22"

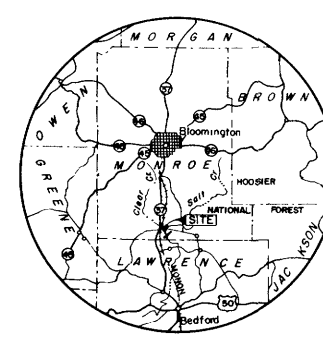

VICINITY MAP


12.25 6.125 0 6.25 M

SEGMENT INDEX

THIS MAP IS DRAWN ON INDIANA STATE COORDINATE SYSTEM WEST ZONE

NOTE: MAPPING OF THE LAND DEPICTED ON THIS SHEET WAS PERFORMED BY MICHAEL BAKER JR., INC., CONSULTING ENGINEERS, JACKSON, MISSISSIPPI UNDER CONTRACT NO. DA15-028-COVING-61-65

THIS MAP IS DRAWN ON INDIANA STATE COORDINATE SYSTEM WEST ZONE

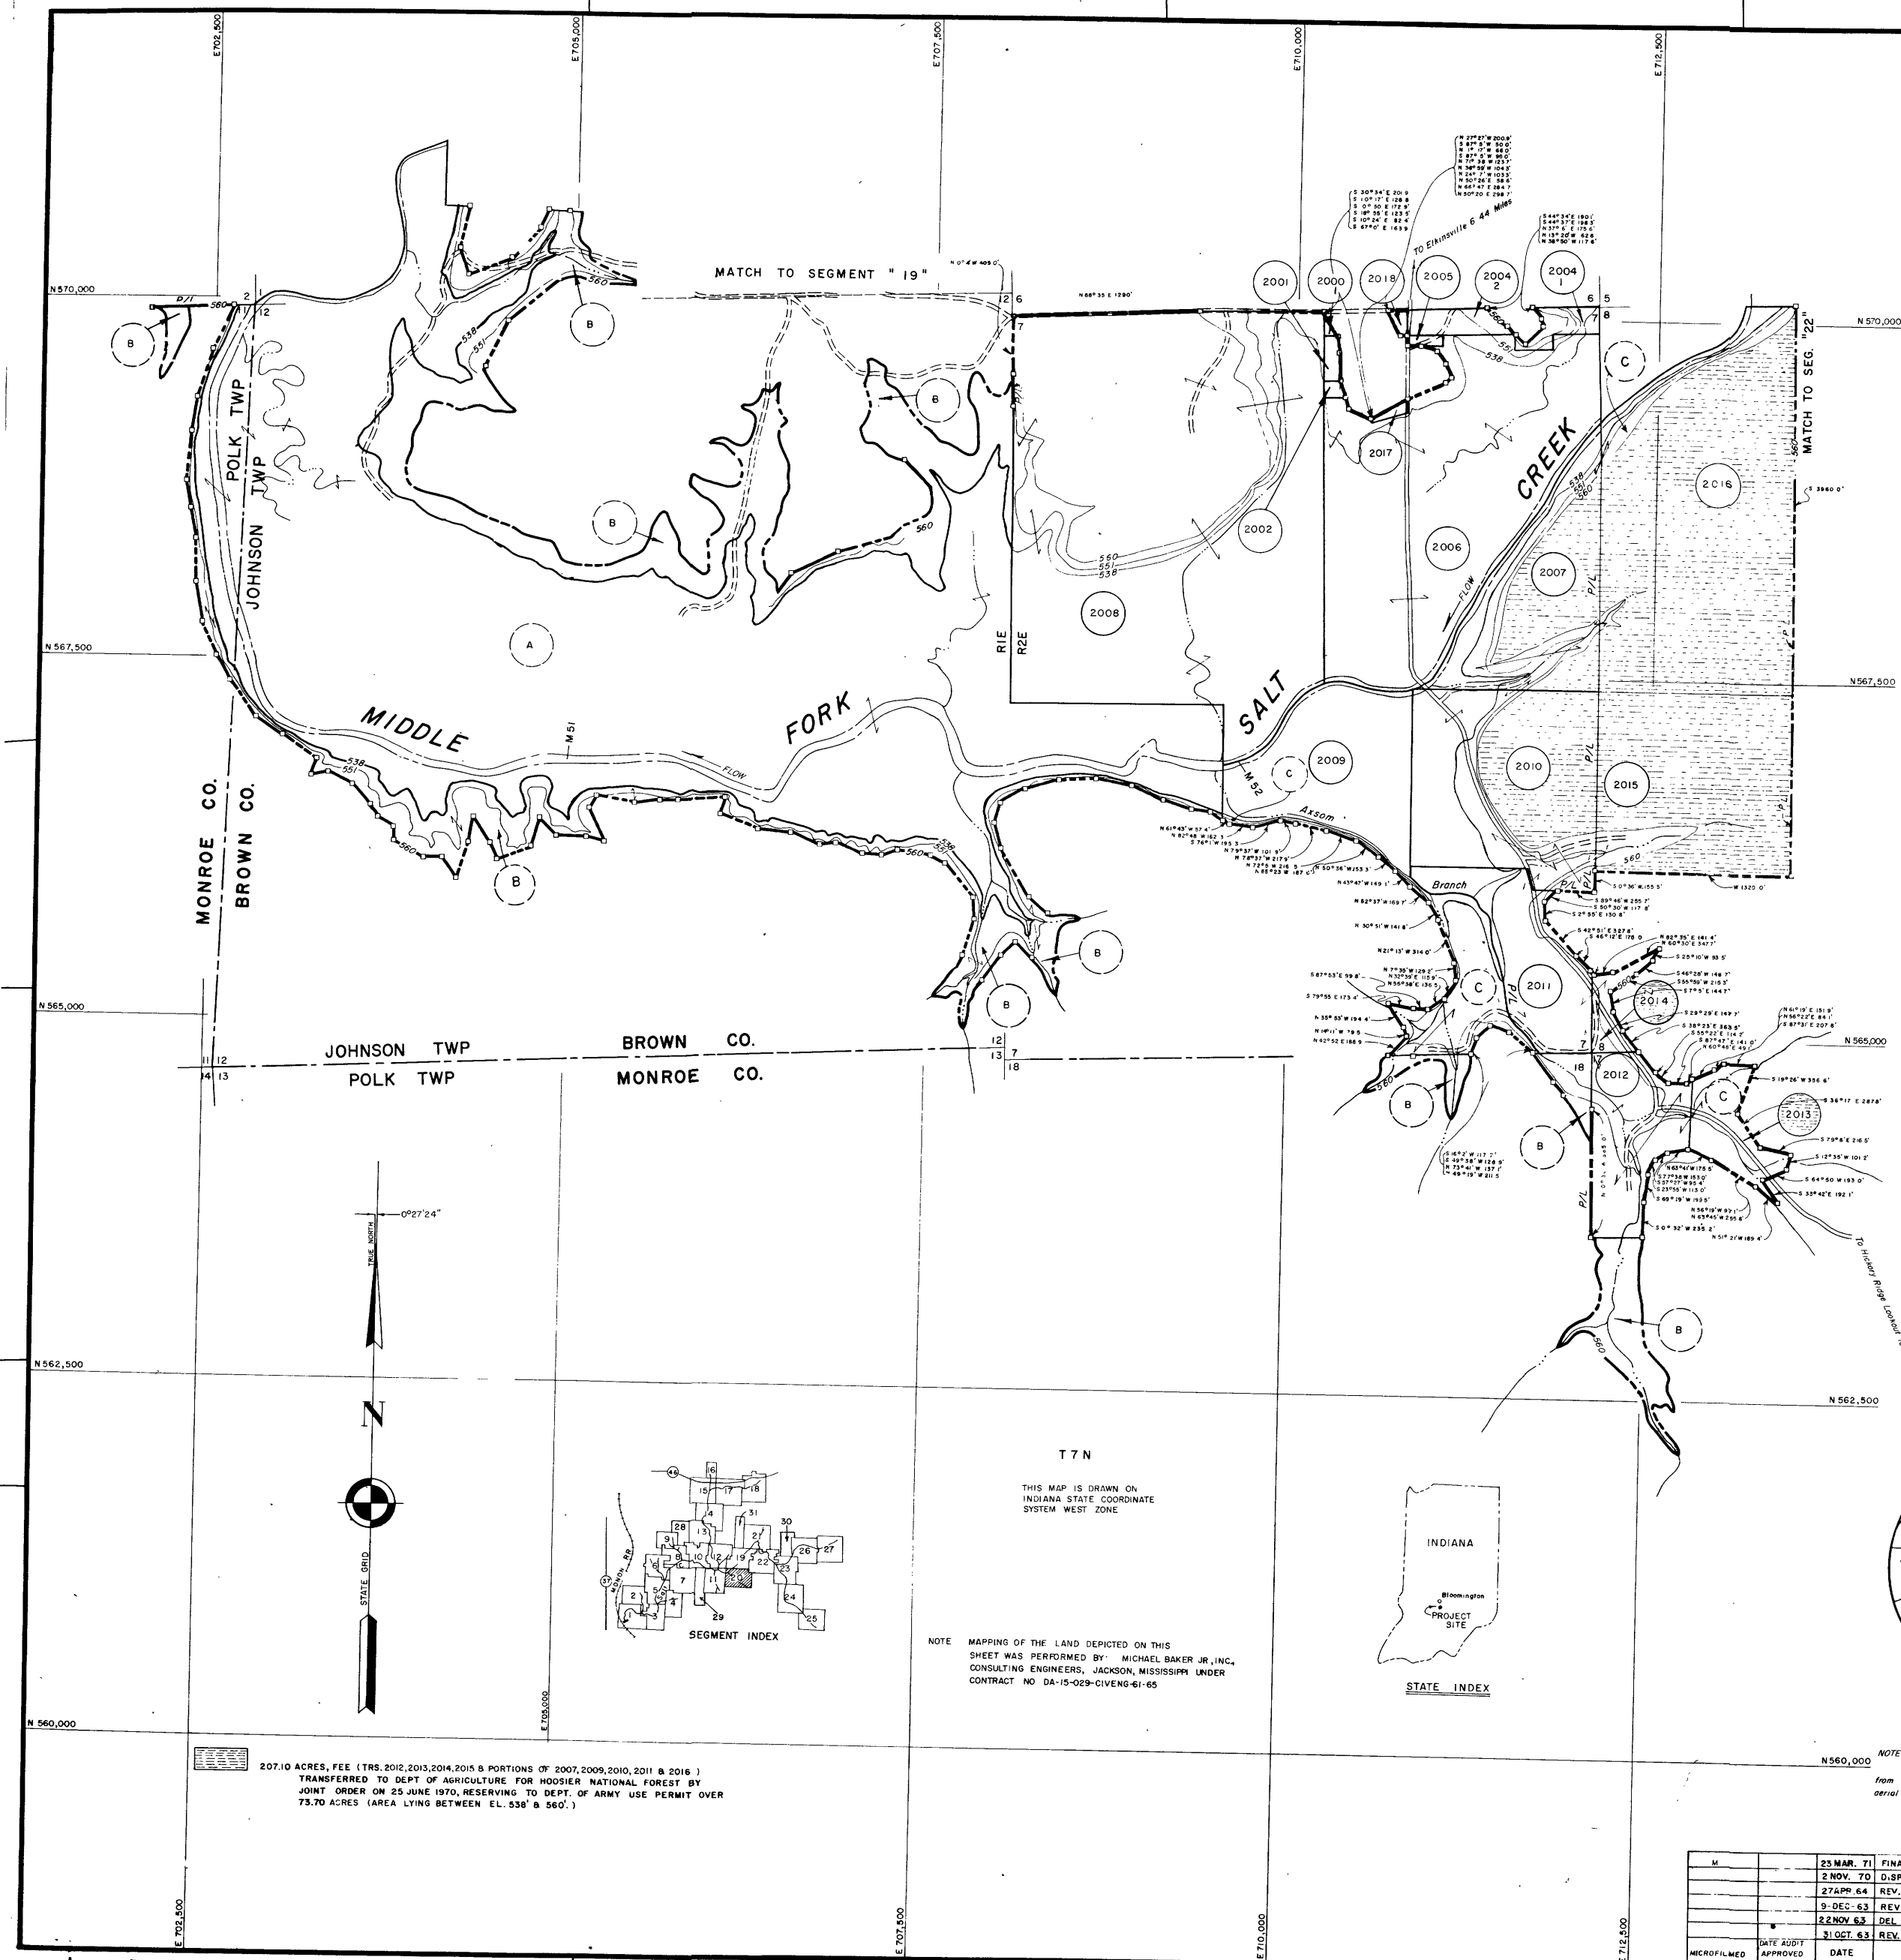

TRACT REGISTER OF ACQUISITION AFTER 1 JAN. 1943

TRACT NO.	LAND OWNER	ACREAGE				REMARKS
		FEE	PERM	OTHER	TRANS	
2000-1	ROBERT F. SINN ET UX	0.20				
2019	EARL M. WEBB ET UX	0.39				
2001	JAMES A. CLARK ET UX	0.72				
2002	HERBERT C. MUELLER ET UX	0.41				
2004-1	CLIFFORD BOTKIM ET UX	2.17				
2004-2	CLIFFORD BOTKIM ET UX	2.60				
2005	EARL M. WEBB ET UX	0.38				
2006	GARLAND LAWSON	71.80				
2007	EARLE S. CASCADDEN ET AL.	27.50				
2008	PATRICIA ANN BAXTER ET AL.	135.26				
2009	PORTIA HOWE SPERRY	36.80				
2010	EDWARD D. JAMES ET UX	42.00				
2011	RAYMOND AXSON	15.50				
2012	PORTIA HOWE SPERRY	14.80				
2013	SADDLE CREEK CORPORATION	7.00				
2014	ERNEST E. WHITENILL	2.80				
2015	RAYMOND AXSON	40.00				
2016	GREGG RANSBORG	71.50				
2017	RYLE DENNY & HUBBARD	0.40				
A	DEPARTMENT OF AGRICULTURE (FOREST SERVICE)					294 TO AC FEE INCL. IN TR. A, SEG. 21
B	DEPARTMENT OF AGRICULTURE (FOREST SERVICE)					105 000 AC. USE PERMIT INCL. IN TR. B, SEG. 4
C	DEPARTMENT OF AGRICULTURE (FOREST SERVICE)					157 000 AC. RESERVED USE PERMIT INCL. IN TR. C, SEG. 3

FINAL
PROJECT MAPDEPT. OF THE ARMY
USING SERVICE CORPS OF ENGINEERS

LOCATION OF PROJECT

STATE INDIANA
COUNTY BROWN, MONROE
DIVISION OHIO RIVER
DISTRICT LOUISVILLE
ARMY AREA 5TH
14 MILES N OF BEDFORD
11 MILES S OF BLOOMINGTON

TRANSPORTATION FACILITIES

RAILROADS MONON

STATE ROADS 37, 46

FEDERAL ROADS

AIR LINES

ACQUISITION

TOTAL ACRES ACQUIRED

FEE
PUBLIC DOMAIN { PERM. WITHDRAWAL
TEMP. WITHDRAWAL
USE PERMIT
TRANSFER { SEE SEGMENT 19
LEASE
LESSER INTERESTS

DISPOSAL

TOTAL ACRES DISPOSED OF

SOLD
PUBLIC DOMAIN { PERM. WITHDRAWAL
TEMP. WITHDRAWAL
USE PERMIT
TRANSFERRED { SEE SEGMENT 19
LEASES TERMINATED
LESSER INTERESTS TERM
REASSIGNED
OTHER

LEGEND

EXCEPT FOR THE SPECIAL SYMBOLS SHOWN BELOW, MAP SYMBOLS ARE STANDARD IN ARMY MAP SERVICE TECHNICAL MANUAL NO. 23.

RESERVATION LINE
RESERVATION LINE (ACTUAL SURVEY)
TRACT BOUNDARY LINE
TRACT NUMBER
CONTOUR LINE
DISPOSAL
TRACT APPEARING ON MORE THAN ONE SHEET

SEGMENT "20"

DEPARTMENT OF THE ARMY
OFFICE OF THE LOUISVILLE DISTRICT ENGINEER
OHIO RIVER DIVISION

REAL ESTATE

MONROE LAKE

DRAWN BY C.B.O.
TRACED BY N.J.G.
CHECKED BY D.L.
SUBMITTED BY
CHIEF OF PLANNING & CONTROL BR

RECOMMENDED BY

APPROVED BY

CHIEF OF REAL ESTATE DIV. COL. CORP. OF ENGINEERS, DISTRICT ENGINEER

OFFICE CHIEF OF ENGINEERS, WASHINGTON 25, D.C.

DATE APPROVED 11-16-71


AUDITED

INSTALLATION OR PROJECT NO.

SHEET 20 OF 31

DRAWING NO.

CONTOUR LEGEND

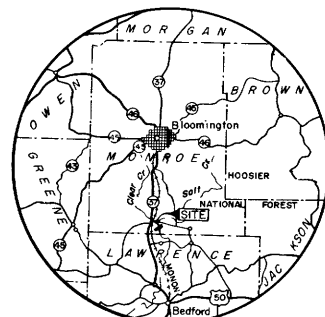ELEV. 538 LOW FLOW REGULATION POOL
ELEV. 551 5 YEAR FLOOD FREQUENCY
ELEV. 560 UPPER GUIDE FOR ACQUISITION

VICINITY MAP

1:25,000 0 12.5 MI.


T 7 N

THIS MAP IS DRAWN ON INDIANA STATE COORDINATE SYSTEM WEST ZONE




STATE INDEX


NOTE: MAPPING OF THE LAND DEPICTED ON THIS SHEET WAS PERFORMED BY: MICHAEL BAKER JR., INC., CONSULTING ENGINEERS, JACKSON, MISSISSIPPI UNDER CONTRACT NO. DA-15-029-CIVENG-61-65

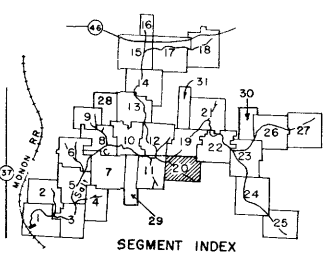

SEGMENT INDEX

207.10 ACRES, FEE (TR. 2012, 2013, 2014, 2015 & PORTIONS OF 2007, 2009, 2010, 2011 & 2016) TRANSFERRED TO DEPT. OF AGRICULTURE FOR HOOSIER NATIONAL FOREST BY JOINT ORDER ON 25 JUNE 1970, RESERVING TO DEPT. OF ARMY USE PERMIT OVER 75.70 ACRES (AREA LYING BETWEEN EL. 558' & 560').

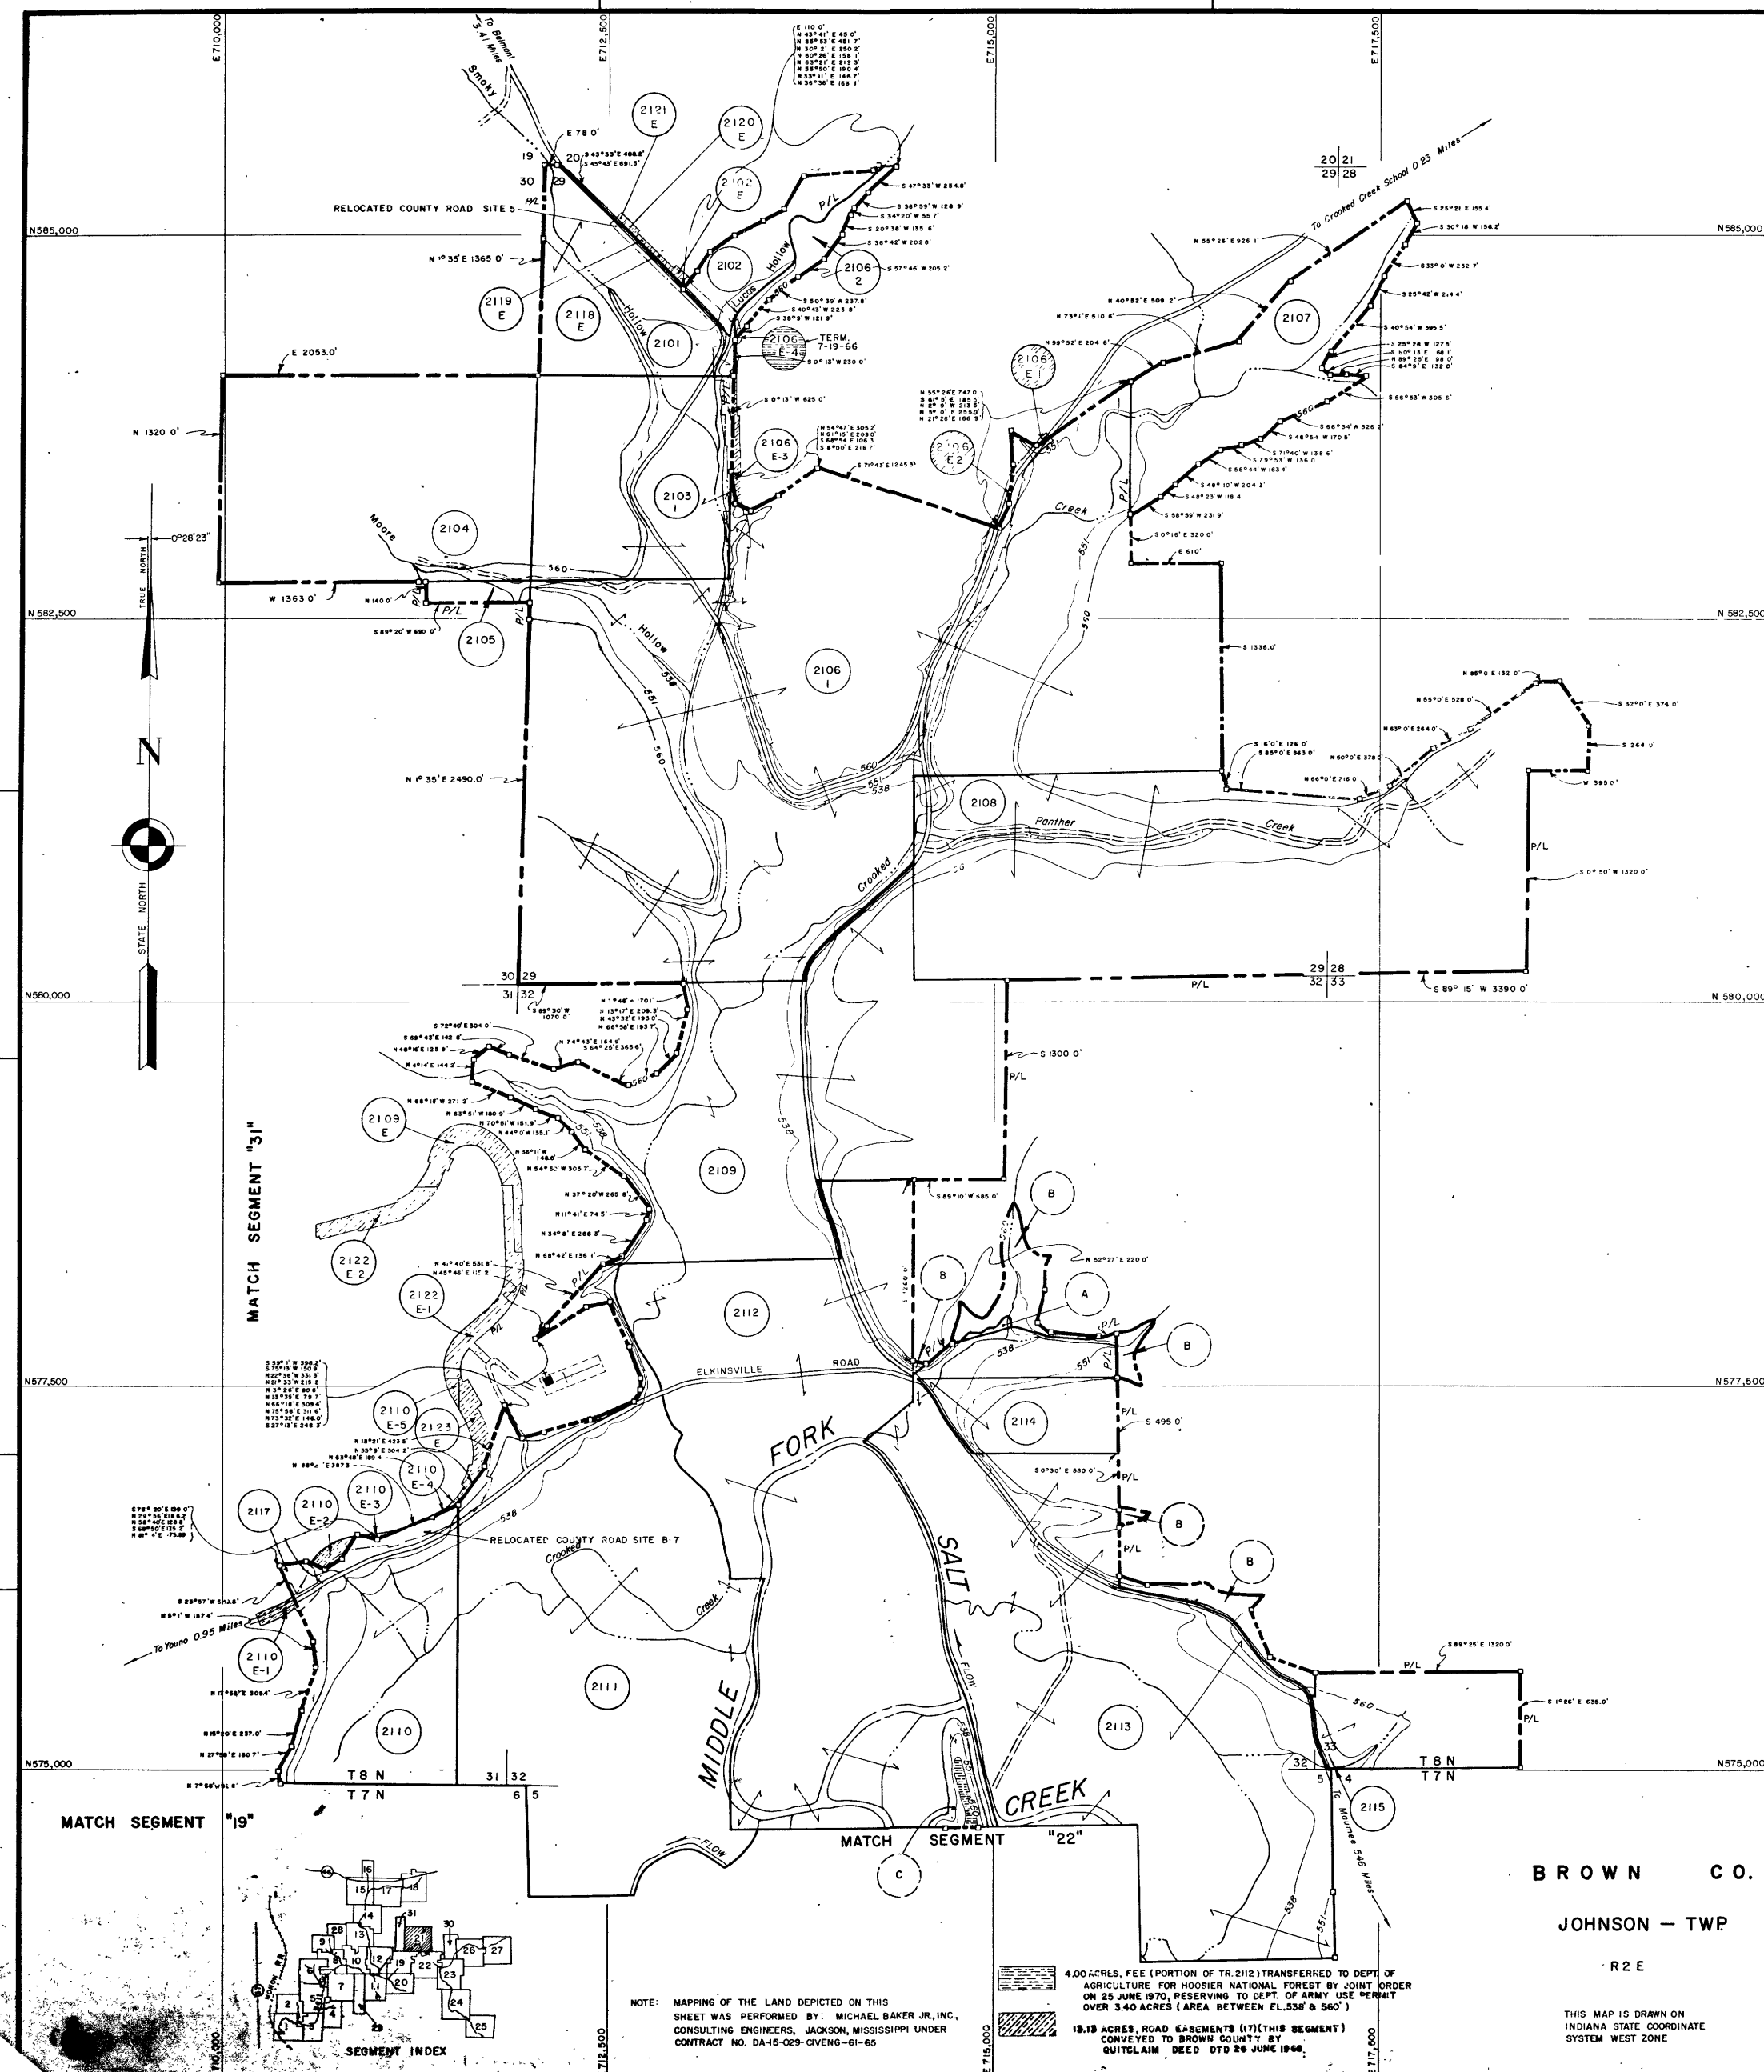

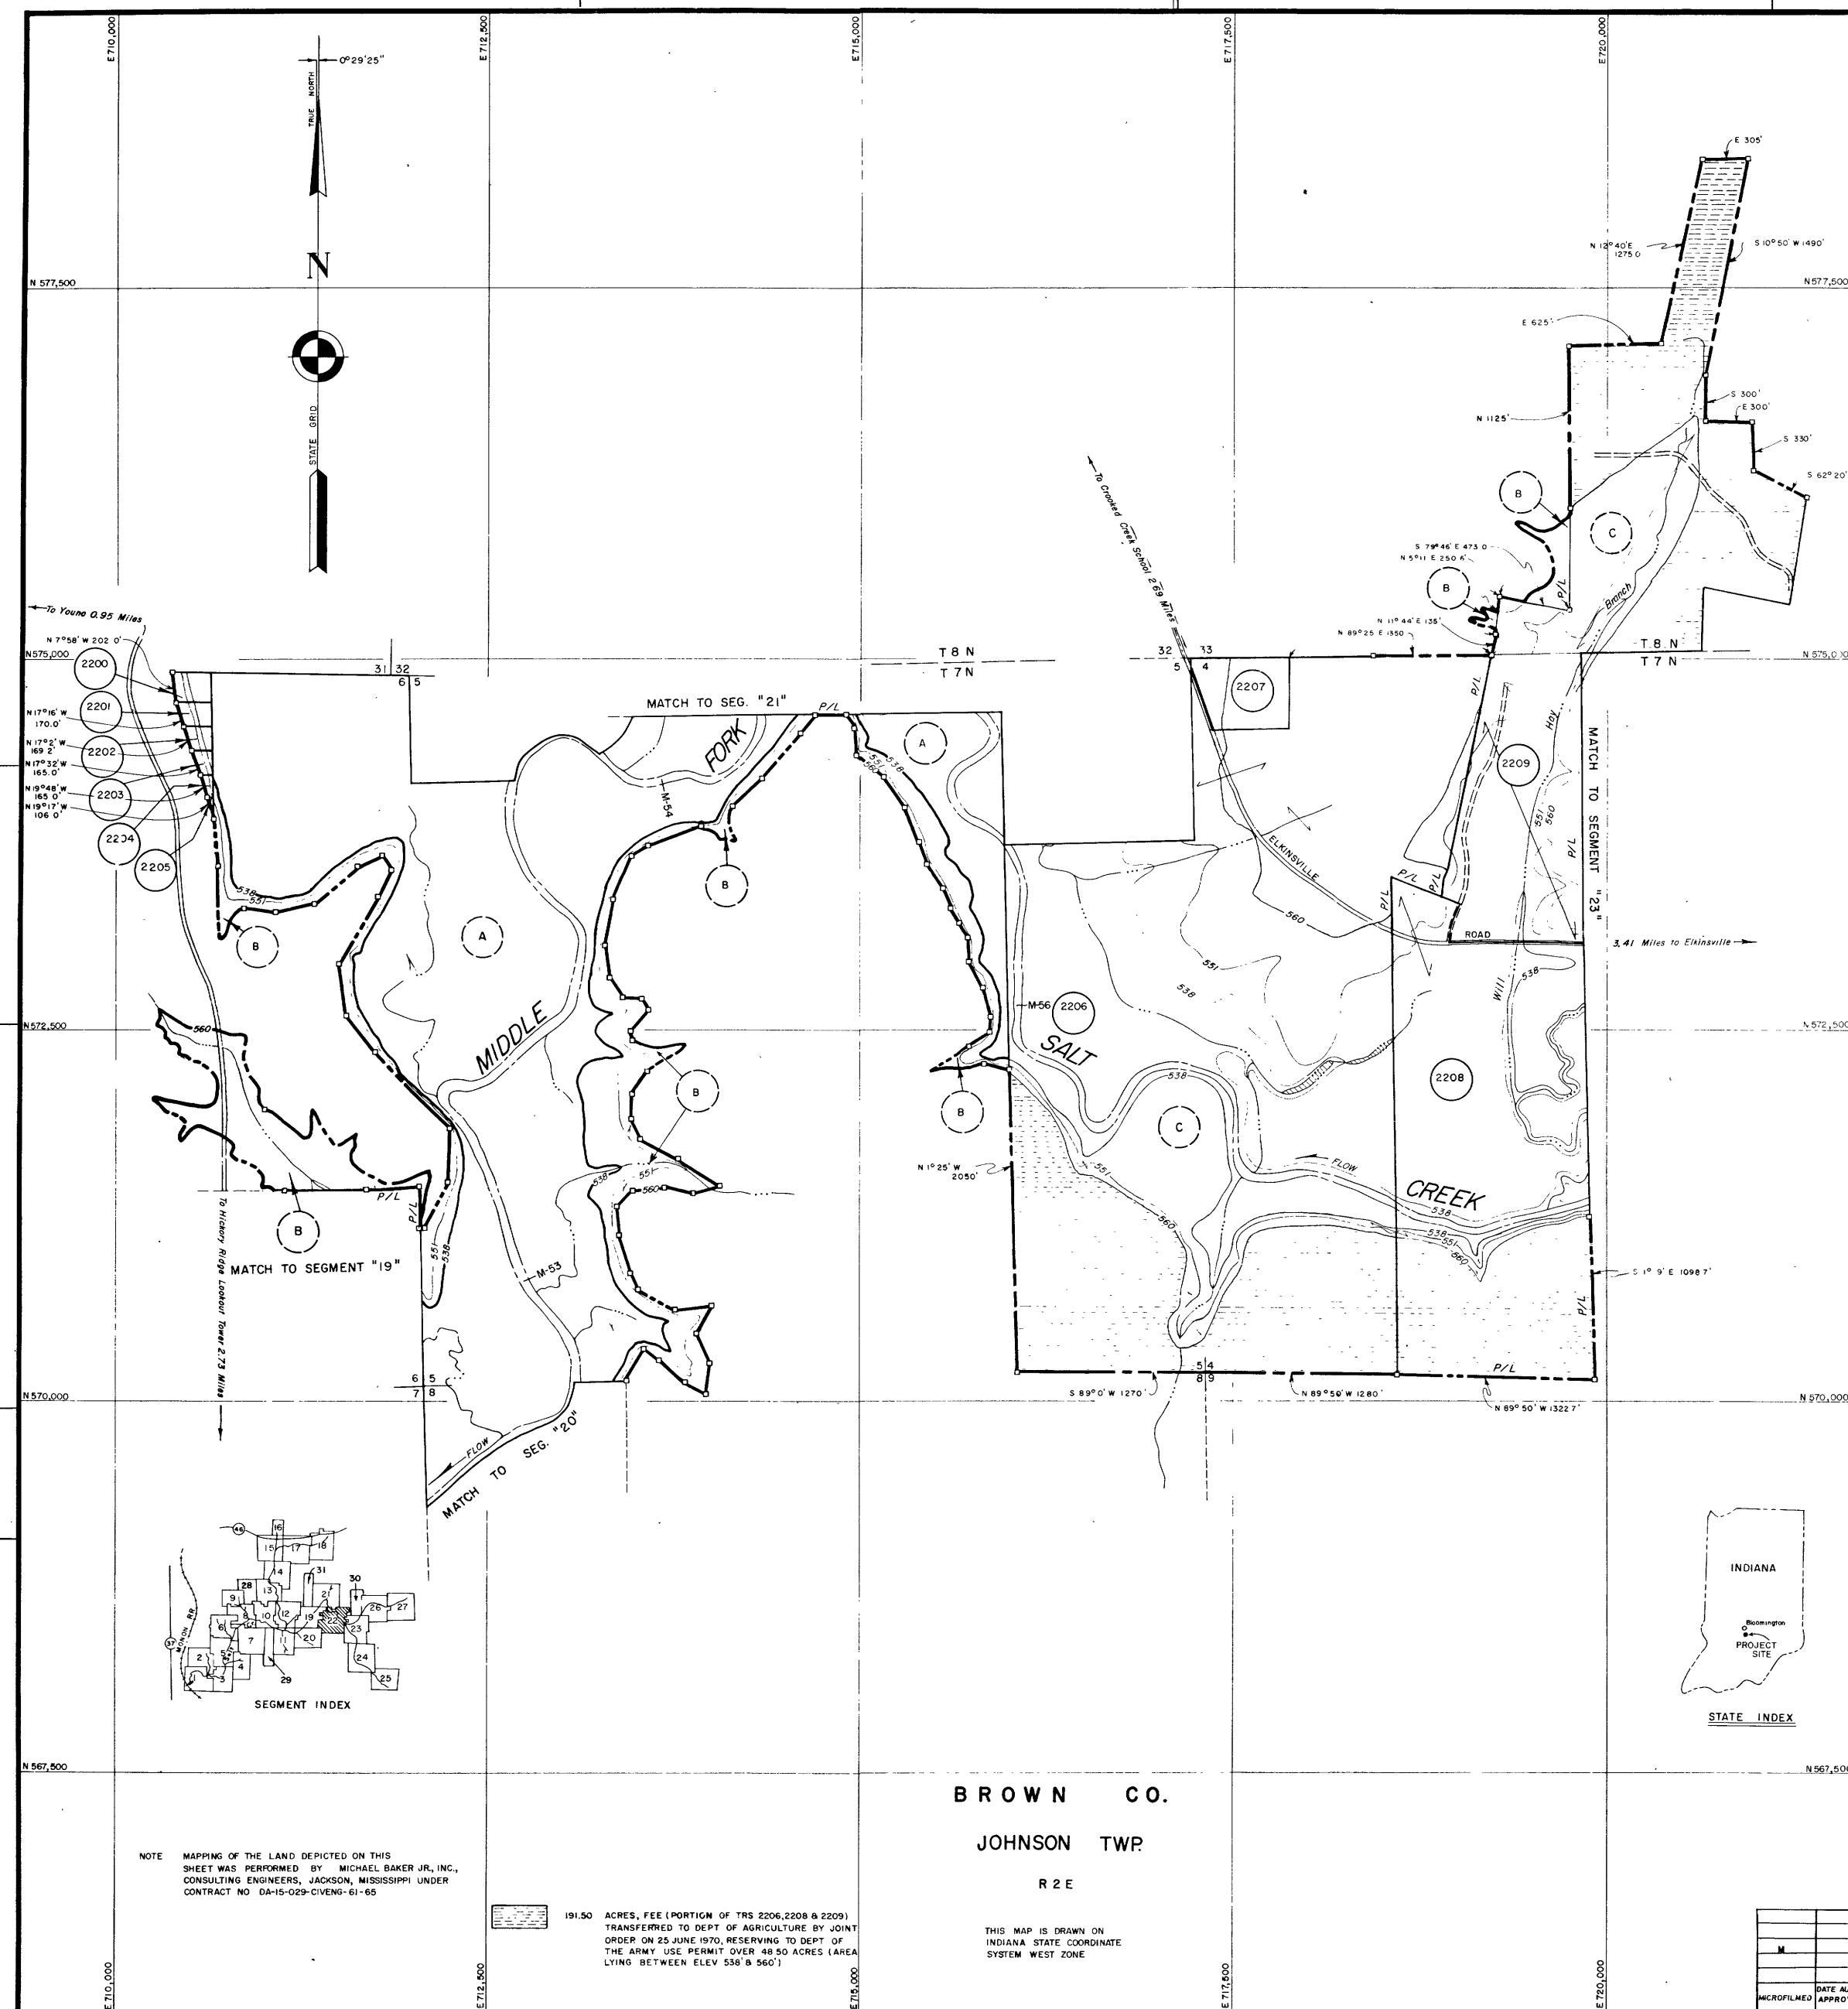

TRACT REGISTER OF ACQUISITION AFTER 1 JAN. 1943

TRACT NO.	LAND OWNER	ACREAGE			REMARKS
		FEE	PERM. WITHDRAWAL	OTHER TRANS.	
2200	HARRIS DEKARD	1.19			
2201	WELTON DEKARD	0.84			
2202	LIES CARTER	0.63			
2203	WORTH J. HINSON	0.43			
2204	HOWARD L. YERMAN ET UX	0.22			
2205	WINNET B. SMITH	0.04			
2206	BOYD T. SWARINGEN ET UX	259.60			
2207	PAUL F. BENISTEN ET UX	6.20			
2208	DAVID W. WOODRUFF ET UX	93.00			
2209	RALPH ARTHUR ET UX	106.00			
A	DEPT. OF AGRICULTURE (FOREST SERVICE)				235 TO AC. FEE (INCL. IN TR. 2, 356.4)
B	DEPT. OF AGRICULTURE (FOREST SERVICE)				55 AC. USE PERMIT (INCL. IN TR. 2, 356.4)
C	DEPT. OF AGRICULTURE (FOREST SERVICE)				4850 AC. RESERVED USE PERMIT (INCL. IN TR. 2, 356.4)

FINAL
PROJECT MAP

DEPT. OF THE ARMY

USING SERVICE CORPS OF ENGINEERS

LOCATION OF PROJECT

STATE INDIANA

COUNTY BROWN

DIVISION OHIO RIVER

DISTRICT LOUISVILLE

ARMY AREA 5TH

14 MILES N OF BEDFORD

11 MILES S OF BLOOMINGTON

TRANSPORTATION FACILITIES

RAILROADS MONON

STATE ROADS 37, 46

FEDERAL ROADS

AIR LINES

ACQUISITION

TOTAL ACRES ACQUIRED

FEE

PUBLIC DOMAIN { PERM. WITHDRAWAL
TEMP. WITHDRAWAL

USE PERMIT

TRANSFER { SEE SEGMENT 21

LEASE

LESSER INTERESTS

DISPOSAL

TOTAL ACRES DISPOSED OF

SOLD

PUBLIC DOMAIN { PERM. WITHDRAWAL
TEMP. WITHDRAWAL

USE PERMIT

TRANSFERRED { SEE SEGMENT 21

LEASES TERMINATED

LESSER INTERESTS TERM

REASSIGNED

OTHER

LEGEND

EXCEPT FOR THE SPECIAL SYMBOLS SHOWN BELOW, MAP SYMBOLS ARE STANDARD IN ARMY MAP SERVICE TECHNICAL MANUAL NO. 23.

RESERVATION LINE	
RESERVATION LINE (ACTUAL SURVEY)	
TRACT BOUNDARY LINE	
TRACT NUMBER	2200
CONTOUR LINE	
DISPOSAL	
TRACTS APPEARING ON MORE THAN ONE SHEET	

SEGMENT "22"

DEPARTMENT OF THE ARMY
OFFICE OF THE LOUISVILLE DISTRICT ENGINEER
OHIO RIVER DIVISION

REAL ESTATE

MONROE LAKE

DRAWN BY: C.B.O.
TRACED BY: N.J.S.
CHECKED BY: D.L.
SUBMITTED BY: [Signature]
CHIEF OF PLANNING & CONTROL BR.RECOMMENDED BY: [Signature]
CHIEF OF REAL ESTATE DIV.

OFFICE, CHIEF OF ENGINEERS, WASHINGTON 25, D.C.

AUDITED

INSTALLATION OR PROJECT NO.


DATE: 6 Feb 1971

SCALE: 1" = 100'

SHEET 22 OF 31

DRAWING NO.

CONTOUR LEGEND

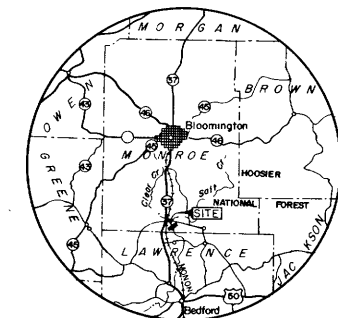ELEV. 538 LOW FLOOD REGULATION POOL
ELEV. 551 5 YEAR FLOOD FREQUENCY
ELEV. 560 UPPER GUIDE FOR ACQUISITION

NOTE:

The boundary of this installation was compiled from record deed descriptions, record plots, USGS Quads, aerial photos, and actual surveys.

BROWN CO.


JOHNSON TWP.

R 2 E

THIS MAP IS DRAWN ON INDIANA STATE COORDINATE SYSTEM WEST ZONE

NOTE: MAPPING OF THE LAND DEPICTED ON THIS SHEET WAS PERFORMED BY MICHAEL BAKER JR., INC., CONSULTING ENGINEERS, JACKSON, MISSISSIPPI UNDER CONTRACT NO. DA-15-029-GVENG-61-65


191.50 ACRES, FEE (PORTION OF TRS 2206, 2208 & 2209)
TRANSFERRED TO DEPT. OF AGRICULTURE BY JOINT ORDER ON 25 JUNE 1970, RESERVING TO DEPT. OF THE ARMY USE PERMIT OVER 4850 ACRES (AREA LYING BETWEEN ELEV 538 & 560)

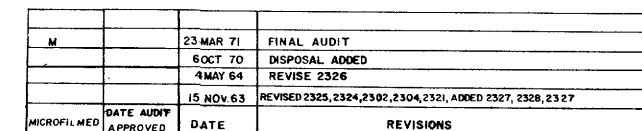

AUDITED

0 FEB 800


DRAWING NO. _____

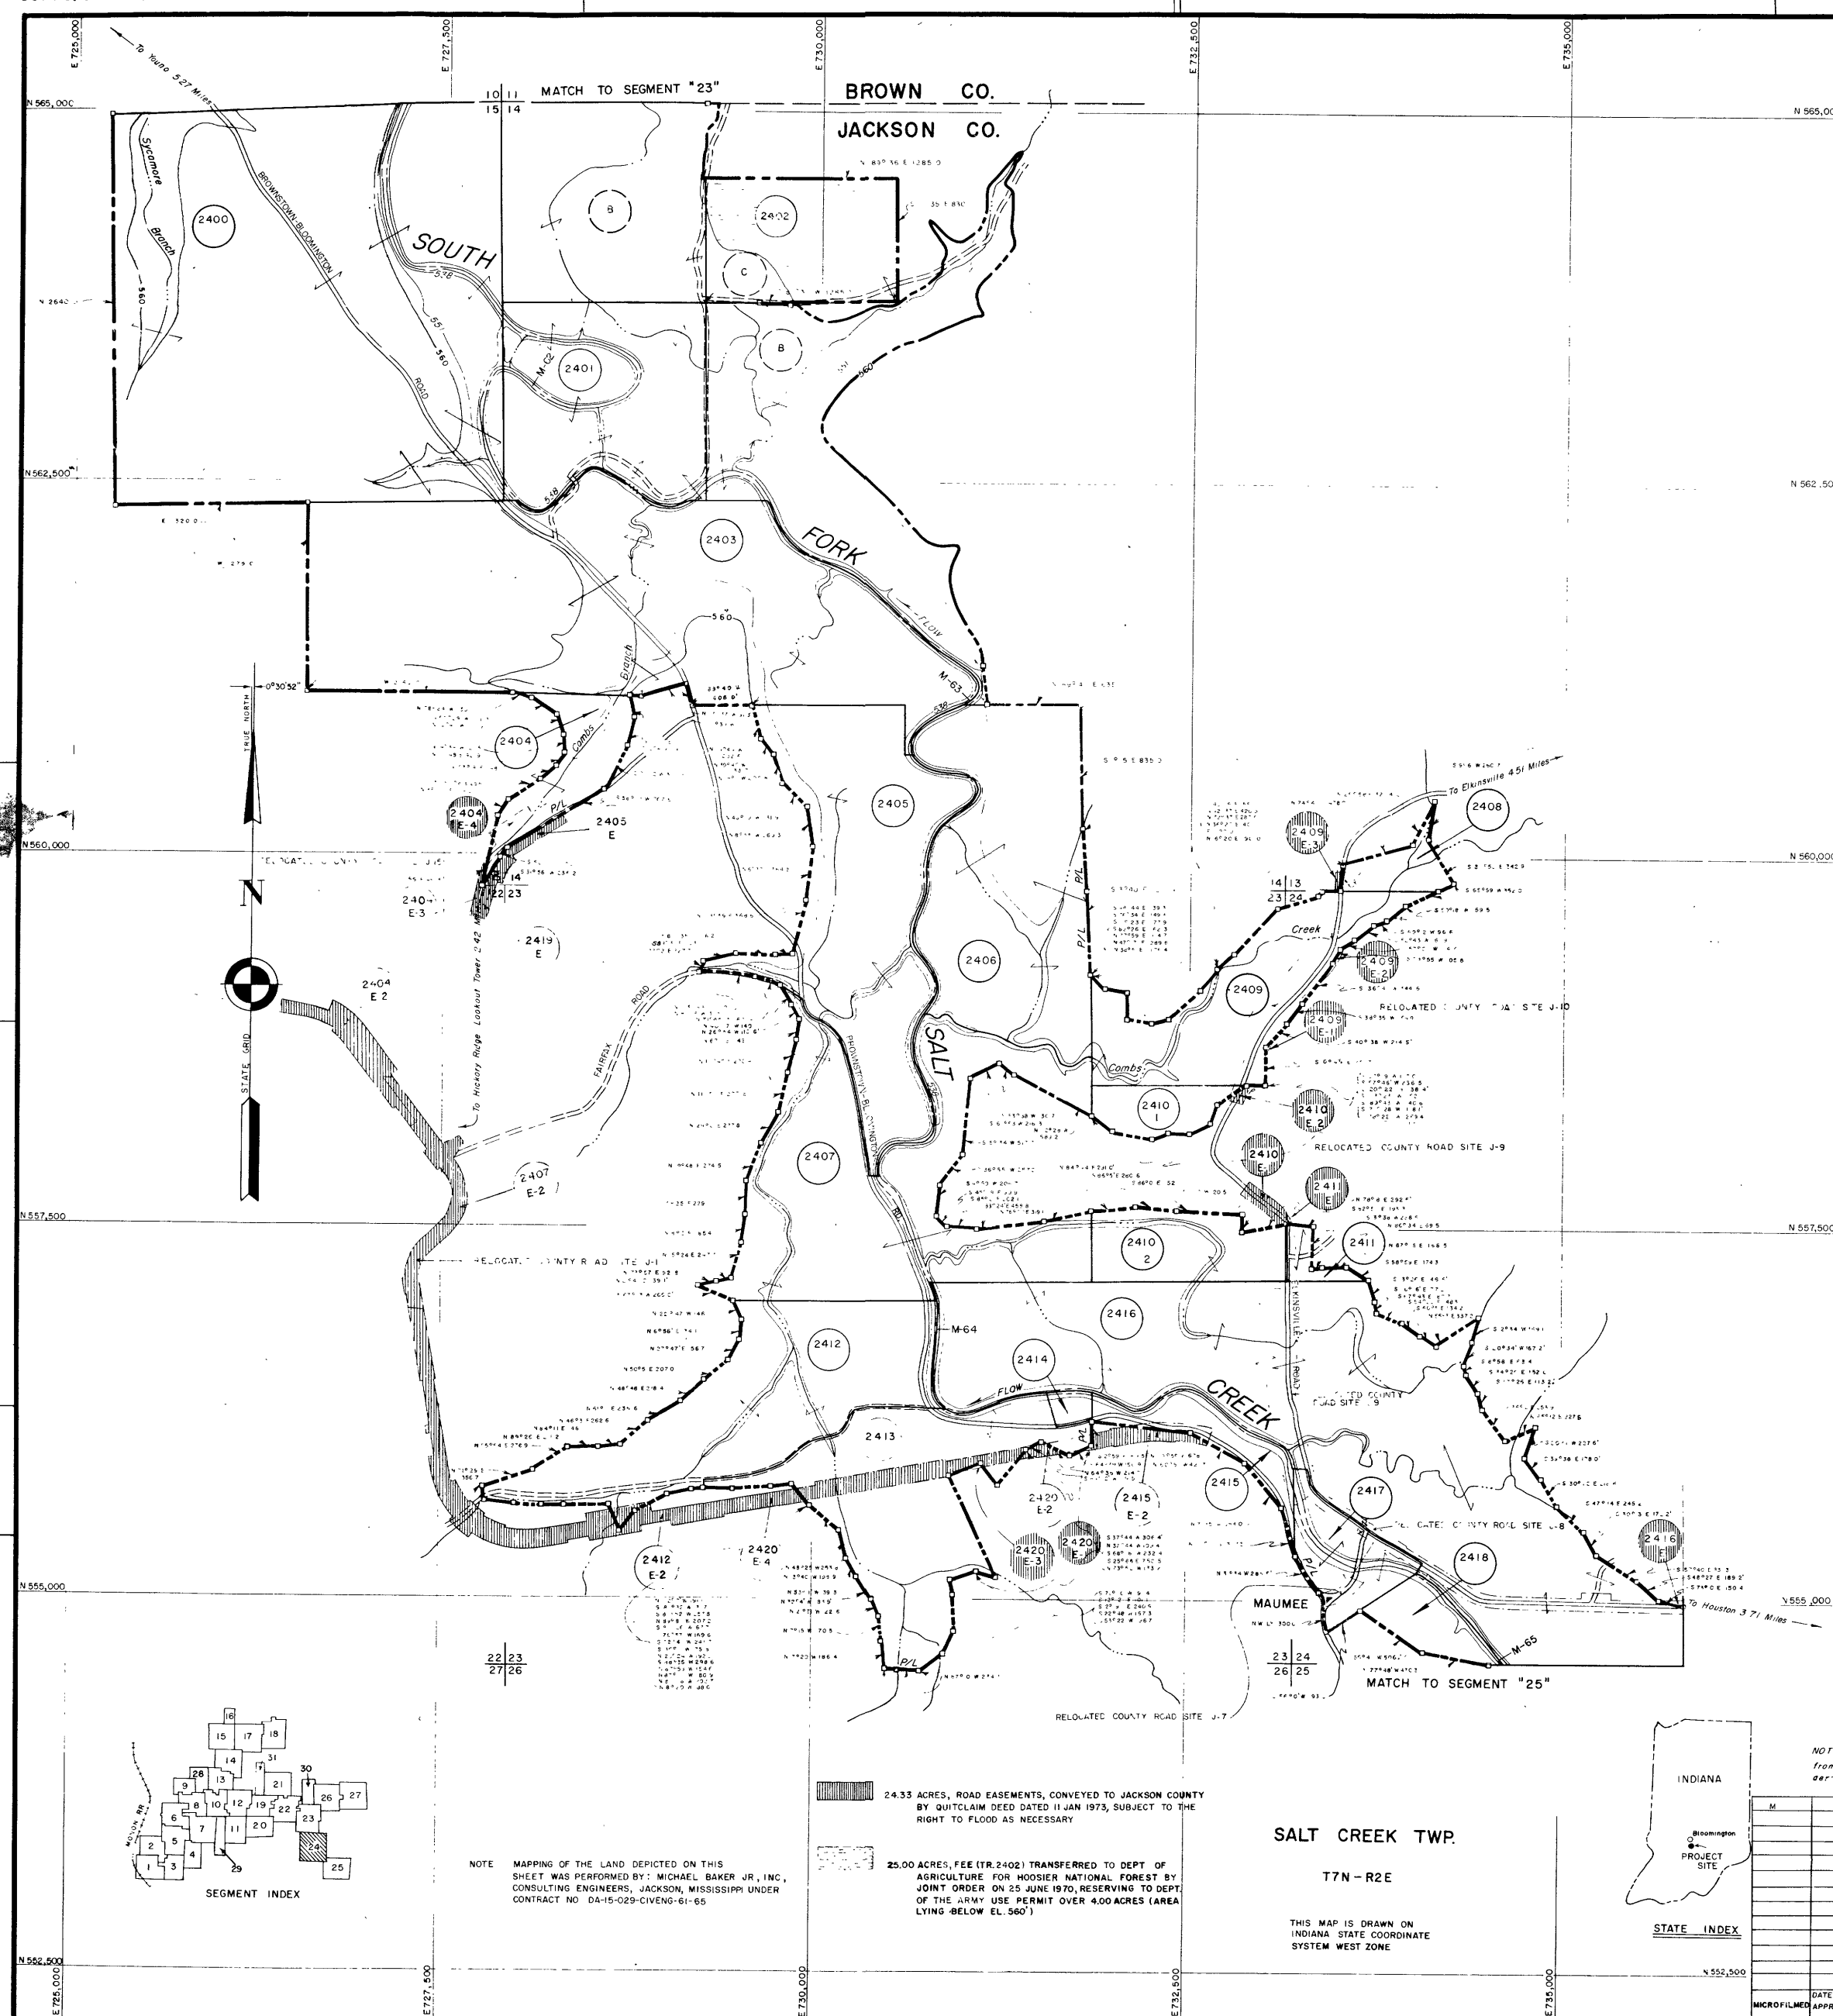

TRACT REGISTER OF ACQUISITION AFTER 1 JAN. 1943

TRACT NO.	LAND OWNER	ACREAGE	REMARKS
2400	CHESTER W. LINDLEY	160.00	
2401	RALPH ARTHUR	40.00	
2402	RALPH ARTHUR	25.00	
2403	DESSIE JAY	118.50	
2404	GREGG RANSBURG ET UX	10.50	
2405	MC-ER TAYLOR ET UX	54.60	
2406	CHARLEY TAYLOR ET UX	54.00	
2407	CLEVE LUTES	61.00	
2408	LEWIS TAYLOR ET UX	4.00	
2409	RAY FLEETMAN AND CORA DECKARD	28.00	
2410-1	CHARLEY TAYLOR ET UX	6.30	
2410-2	CHARLEY TAYLOR ET UX	13.20	
2411	NELLIE GEORGE TAYLOR	2.80	
2412	NAOMI J. SMITH	44.20	
2413	RAYMOND AYNES ET AL	39.50	
2414	BETHIE BAPTIST CHURCH	1.30	
2415	FERN KEELER HOWE	7.80	
2416	CLYDE COMBS ET AL	120.00	
2417	CORA DECKARD ET UX	10.00	
2418	ROBERT ARTHUR	6.20	
B	DEPARTMENT OF AGRICULTURE (FOREST SERVICE)		400 AC. USE PERMIT (R.B. SEG 4)
C	DEPARTMENT OF AGRICULTURE (FOREST SERVICE)		400 AC. RESERVED USE PERMIT (INCL. IN R.B. SEG 4)
2404-2	ALBERTA R. SHULZ	3.71	PERPETUAL EASMT FOR ROAD R/W
2405-2	CLYDE LUTES	4.24	PERPETUAL EASMT FOR ROAD R/W
2406-2	NAOMI J. SMITH	9.02	PERPETUAL EASMT FOR ROAD R/W
2407-2	RAYMOND L. GODDARD JR. ET UX	0.18	PERPETUAL EASMT FOR ROAD R/W
2408-2	RAYMOND L. GODDARD JR. ET UX	0.41	PERPETUAL EASMT FOR ROAD R/W
2409-2	RAYMOND L. GODDARD JR. ET UX	0.06	PERPETUAL EASMT FOR ROAD R/W
2410-2	FERN KEELER HOWE	1.64	PERPETUAL EASMT FOR ROAD R/W
2411-2	RAY FLEETMAN AND CORA DECKARD	0.02	PERPETUAL EASMT FOR ROAD R/W
2412-2	RAY FLEETMAN AND CORA DECKARD	0.02	PERPETUAL EASMT FOR ROAD R/W
2413-2	RAY FLEETMAN AND CORA DECKARD	0.02	PERPETUAL EASMT FOR ROAD R/W
2414-2	CHARLEY TAYLOR ET UX	0.78	PERPETUAL EASMT FOR ROAD R/W
2415-2	CHARLEY TAYLOR ET UX	0.23	PERPETUAL EASMT FOR ROAD R/W
2416-2	LESTER GEORGE ET UX	0.02	PERPETUAL EASMT FOR ROAD R/W
2417-2	CLYDE COMBS ET AL	1.06	PERPETUAL EASMT FOR ROAD R/W
2418-2	RAYMOND L. GODDARD JR. ET UX	1.07	PERPETUAL EASMT FOR ROAD R/W
2404-3	ALBERTA R. SHULZ	0.03	PERPETUAL EASMT FOR ROAD R/W
2405-3	ALBERTA R. SHULZ	0.01	PERPETUAL EASMT FOR ROAD R/W
2406-3	H. W. TAYLOR ET UX	0.81	PERPETUAL EASMT FOR ROAD R/W
2407-3	BYRON L. CARNINE ET UX	0.38	PERPETUAL EASMT FOR ROAD R/W

CONTOUR LEGEND
ELEV 538 LOW FLOOD REGULATION POOL
ELEV 551 5 YEAR FLOOD FREQUENCY
ELEV 560 UPPER POOL FOR ACQUISITION

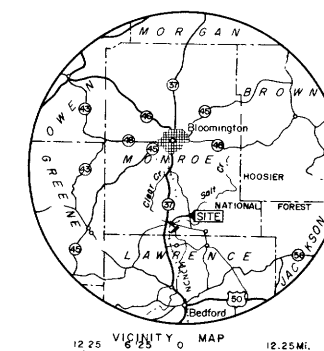

NOTE: The boundary of this installation was compiled from record deed descriptions, record plat, U.S.G.S. Quads, aerial photos, and other surveys.

DATE	REVISIONS
8-8-73	DISPOSAL ADDED REV FINAL AUDIT
23 MAR. 71	FINAL AUDIT
10 NOV. 70	DISPOSAL ADDED
23 SEP. 64	DELETED 2405-E-1, 2405-E-2, 2405-E-3, 2405-E-99, 2405-E-100
11 SEPT. 64	ADDED 2404-E-1, 2404-E-2, 2404-E-3, 2404-E-99, 2404-E-100
11 MAY 64	REV. 2417
28 APR. 64	REV. 2417
13 MAR. 64	REVISED - 2400
11 MAR. 64	REVISED - 2406
12 NOV. 1963	DELETED 2400-1, 2400-2, AND 2400

SALT CREEK TWP.

T7N-R2E

THIS MAP IS DRAWN ON
INDIANA STATE COORDINATE
SYSTEM WEST ZONE

STATE INDEX

FINAL
PROJECT MAP

DEPT OF THE ARMY
USING SERVICE CORPS OF ENGINEERS

LOCATION OF PROJECT

STATE INDIANA
COUNTY JACKSON
DIVISION OHIO RIVER
DISTRICT LOUISVILLE
ARMY AREA 5TH
14 MILES N OF BEDFORD
11 MILES S OF BLOOMINGTON

TRANSPORTATION FACILITIES

RAILROADS MONON
STATE ROADS 37, 46
FEDERAL ROADS
AIR LINES

ACQUISITION

TOTAL ACRES ACQUIRED

FEE
PUBLIC DOMAIN { PERM WITHDRAWAL
TEMP WITHDRAWAL
USE PERMIT
TRANSFER { EASEMENT
LEASE
LESSER INTERESTS

DISPOSAL

TOTAL ACRES DISPOSED OF

SOLD
PUBLIC DOMAIN { PERM WITHDRAWAL
TEMP WITHDRAWAL
USE PERMIT
TRANSFERRED { EASEMENT
LEASES TERMINATED
LESSER INTERESTS TERM
REASSIGNED
OTHER

LEGEND

EXCEPT FOR THE SPECIAL SYMBOLS SHOWN BELOW, MAP
SYMBOLS ARE STANDARD IN ARMY MAP SERVICE
TECHNICAL MANUAL NO. 23.

RESERVATION LINE
RESERVATION LINE (ACTUAL SURVEY)
TRACT BOUNDARY LINE
TRACT NUMBER
CONTOUR LINE
DISPOSAL
TRACT APPEARING ON MORE
THAN ONE SHEET

SEGMENT "24"

DEPARTMENT OF THE ARMY
OFFICE OF THE LOUISVILLE DISTRICT ENGINEER
OHIO RIVER DIVISION

REAL ESTATE

MONROE LAKE

DRAWN BY C.B.O.

TRACED BY N.J.G.

CHECKED BY D.L.

SUBMITTED BY

CHIEF OF PLANNING & CONTROL BR.

RECOMMENDED BY

APPROVED BY

CHIEF OF REAL ESTATE DIV. LOUISVILLE DISTRICT ENGINEER

OFFICE/CHIEF OF ENGINEERS, WASHINGTON 25 D.C.

AUDITED

INSTALLATION OR PROJECT NO. LOUV-2-0018


DATE 13 March 1964

OCE APPROVED 10/29/73

SCALE IN FEET

SHEET 24 OF 21

DRAWING NO.

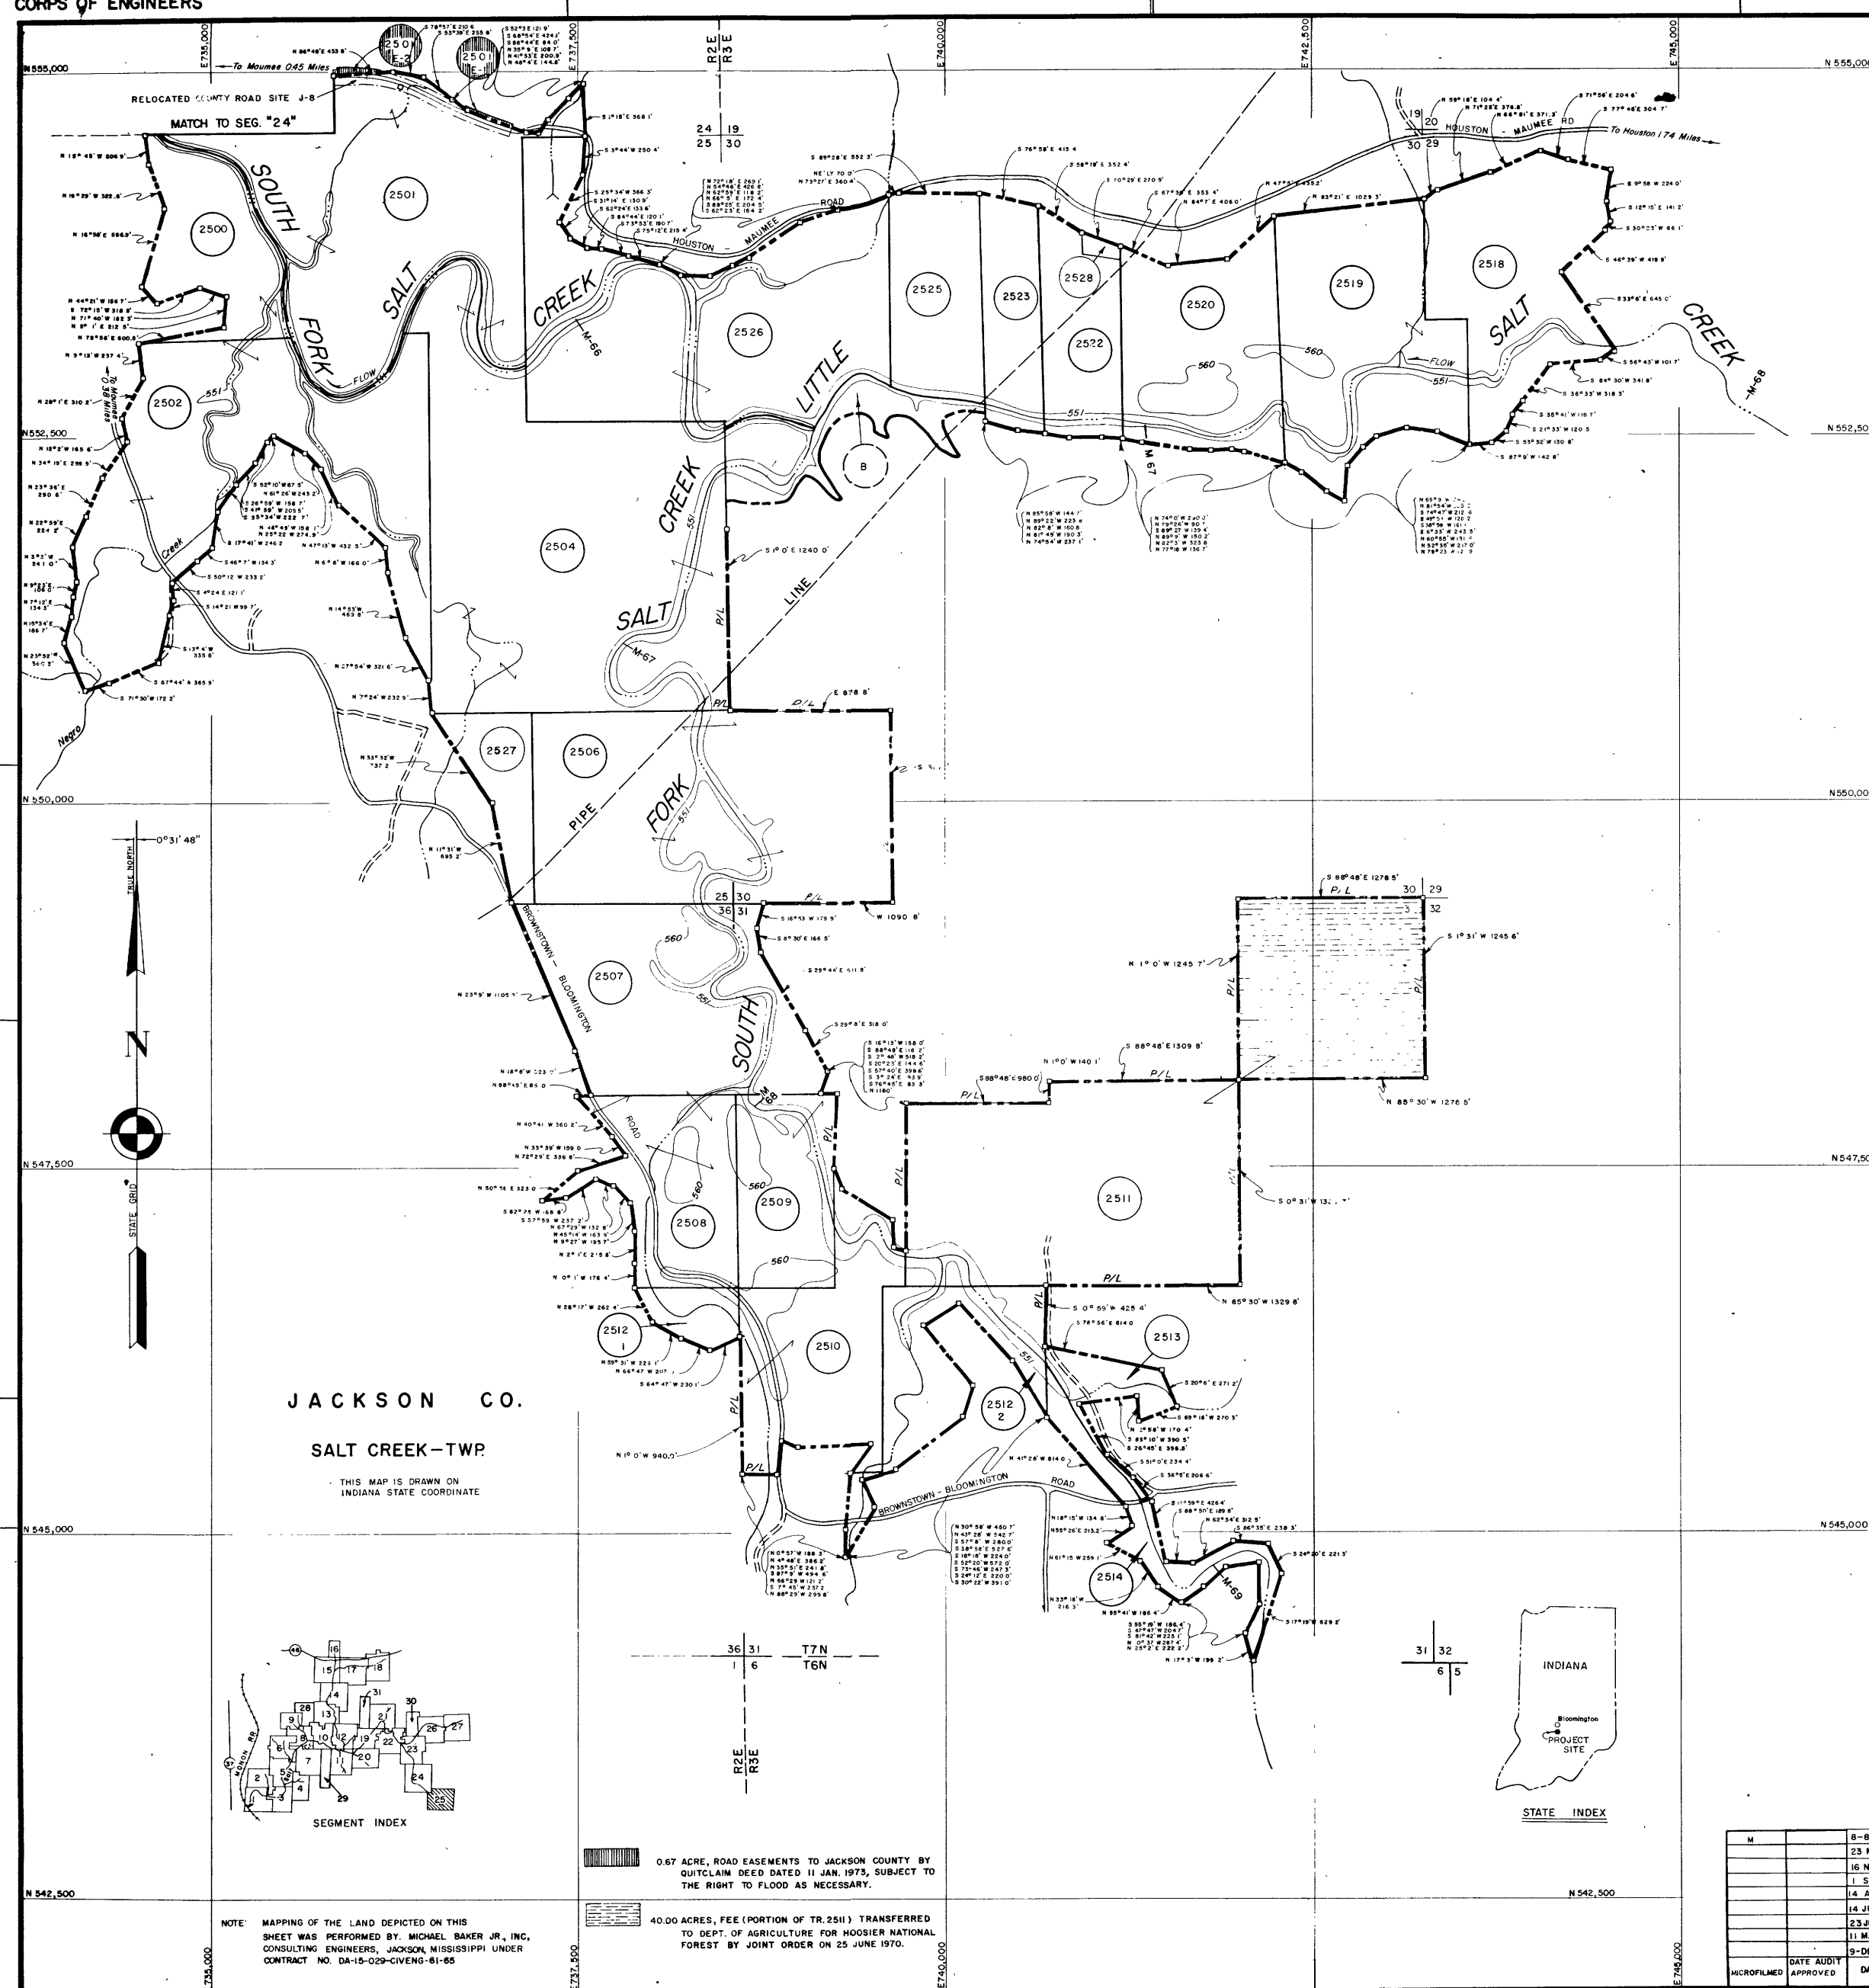

TRACT REGISTER OF ACQUISITION AFTER 1 JAN 1943

TRACT NO.	LAND OWNER	ACREAGE			REMARKS
		FEE	PERM	OTHER TRANS	
2500	ROBERT ARTHUR ET AL.	20.00			
2501	BESSIE E. ROBBINS	68.80			
2502	ELI FLEETWOOD	71.70			
2504	LAWRENCE E. GORDON ET UX	104.40			
2506	CECIL E. ELMORE ET UX	74.00			
2507	BERTHA HALL	48.10			
2508	CLONE FLEETWOOD ET UX	25.00			
2509	ISAAC HALL ET UX	19.40			
2510	FRANK NEAL ET UX	31.00			
2511	JOYCE FLEETWOOD ET AL	105.00			
2512-1	LORA LEONA McHARGUE ET VIR	5.00			
2512-2	LORA LEONA McHARGUE ET VIR	21.00			
2513	JOHN H. BOLTZ ET UX	5.80			
2514	JOHN HEARTH ET UX	10.00			
2518	NORA HAYES ET AL	37.50			
2519	RAYMOND JOHNSON ET UX	44.00			
2520	GEORGE S. ROBBINS ET UX	33.00			
2522	THOMAS C. STEWART ET AL	16.30			
2523	JAMES ARTHUR ET UX	14.30			
2525	BERTHA DUNLAP	20.40			
2526	ISAAC V. LOTZ	73.08			
	DEPARTMENT OF AGRICULTURE (FOREST SERVICE)				12.60 AC. USE PERMIT (TIME IN TR. B, SEG. 4)
2527	CLONE FLEETWOOD ET UX	10.30			
2528	RODNEY MILDENBRAND ET UX	0.70			
2501E-1	BESSIE E. ROBBINS		0.24		PERM. EASEMENT FOR ROAD R/W
2501E-2	BESSIE E. ROBBINS		0.43		PERM. EASEMENT FOR ROAD R/W

FINAL
PROJECT MAP

DEPT OF THE ARMY

USING SERVICE CORPS OF ENGINEERS

LOCATION OF PROJECT

STATE INDIANA

COUNTY JACKSON

DIVISION OHIO RIVER

DISTRICT LOUISVILLE

ARMY AREA 5TH

14 MILES N. OF BEDFORD

11 MILES S. OF BLOOMINGTON

TRANSPORTATION FACILITIES

RAILROADS MONON

STATE ROADS 32, 46

FEDERAL ROAD

AIR LINES

ACQUISITION

TOTAL ACRES ACQUIRED

FEE

PUBLIC DOMAIN { PERM WITHDRAWAL
TEMP WITHDRAWAL

USE PERMIT

TRANSFER { SEE SEGMENT 1

LEASE

LESSER INTERESTS {

DISPOSAL

TOTAL ACRES DISPOSED OF

SOLD

PUBLIC DOMAIN { PERM WITHDRAWAL
TEMP WITHDRAWAL

USE PERMIT

TRANSFERRED { SEE SEGMENT 1

LEASES TERMINATED

LESSER INTERESTS TERM

REASSIGNED

OTHER

LEGEND

EXCEPT FOR THE SPECIAL SYMBOLS SHOWN BELOW, MAP SYMBOLS ARE STANDARD IN ARMY MAP SERVICE TECHNICAL MANUAL NO. 23.

RESERVATION LINE

RESERVATION LINE (ACTUAL SURVEY)

TRACT BOUNDARY LINE

TRACT NUMBER

CONTOUR LINE

DISPOSAL

TRACT APPEARING ON MORE THAN ONE SHEET

SEGMENT "25"

DEPARTMENT OF THE ARMY
OFFICE OF THE LOUISVILLE DISTRICT ENGINEER
OHIO RIVER DIVISION

REAL ESTATE

MONROE LAKE

DRAWN BY C.B.O.

TRACED BY N.J.G.

CHECKED BY D.L.

SUBMITTED BY

RECOMMENDED BY

CHIEF OF REAL ESTATE DIV.

OFFICE CHIEF OF ENGINEERS, WASHINGTON 25, D.C.

AUDITED

APPROVED BY

DATE 12 March 1968


OCE APPROVED 10-29-73

INSTALLATION OR PROJECT NO.


DATE 22 May 61

DRAWING NO.

CONTOUR LEGEND

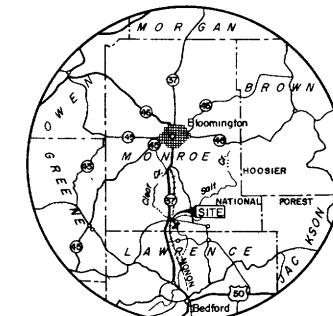ELEV. 538 LOW FLOW REGULATION POOL
ELEV. 551 5 YEAR FLOOD FREQUENCY
ELEV. 560 UPPER GUIDE FOR ACQUISITIONNOTE:
The boundary of this installation was compiled from record deed descriptions, record plots, USGS Quads, aerial photos, and actual surveys.

NO.	DATE	REVISIONS
1	8-8-73	DISPOSAL ADDED. REV. FINAL AUDIT
2	23 MAR. 71	FINAL AUDIT
3	16 NOV. 70	DISPOSAL ADDED
4	1 SEPT. 64	ADDED 2501E-1, 2501E-2, REV. SEVERANCE ON 2501
5	14 AUG. 64	REVISED 2511
6	14 JULY 64	REVISED 2506
7	23 JUNE 64	DELETED 2529, REVISED 2522
8	11 MAR. 64	REVISED 2522, ADDED TRACT-2529
9	9-DEC. 63	REVISED 2507

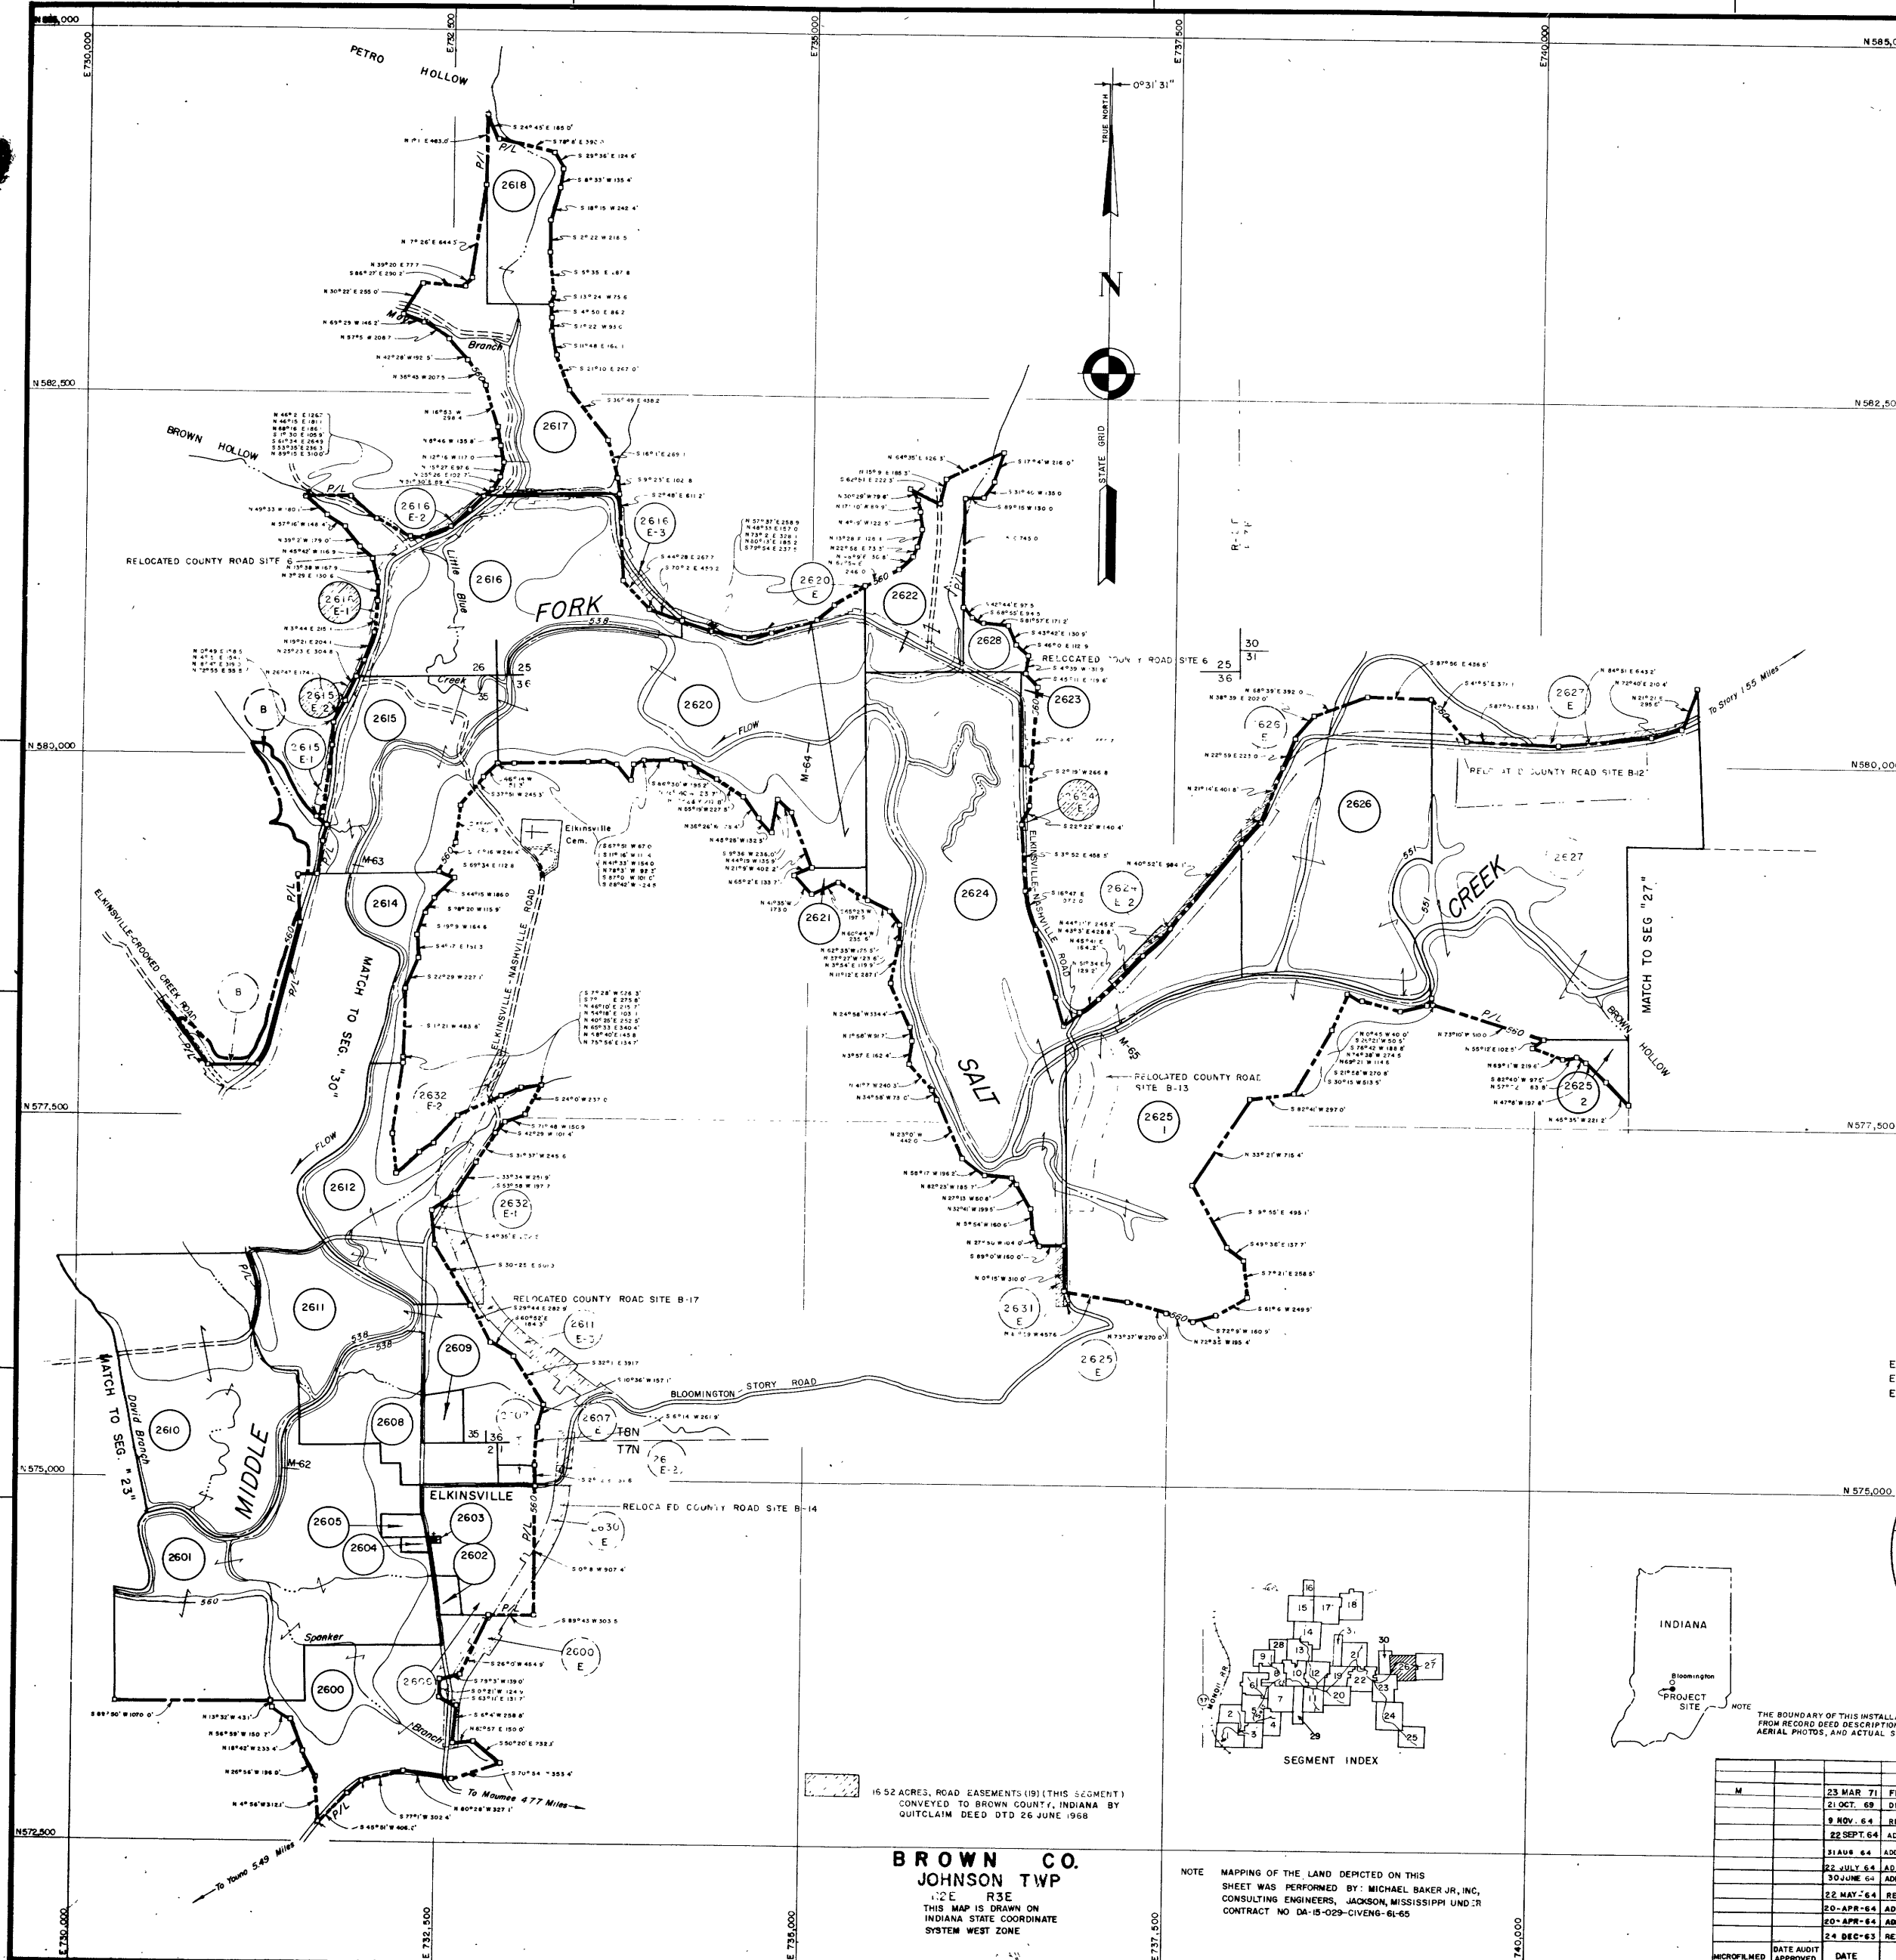


TRACT REGISTER OF ACQUISITION AFTER 1 JAN. 1943

TRACT NO.	LAND OWNER	ACREAGE				REMARKS
		FEE	FLOWAGE	OTHER	TRANS	
2600	ROY FOLLOWELL	25.30				
2601	ELSA LUCAS	61.50				
2602	PRENTICE DECKARD ET UX	1.00				
2603	THE INDIANA ANNUAL CONFERENCE CORPORATION OF THE METHODIST CHURCH	0.10				
2604	TRUSTEES OF THE ELKINSVILLE ONENESS PENTECOSTAL CHURCH	0.50				
2605	WILLIAM O. DECKARD ET UX	1.10				
2606	ALBERT H. LUCAS ET UX	13.50				
2607	CARL CARPENTER	0.74				
2608	PAUL LUCAS	16.30				
2609	HAROLD GRAHAM ET UX	2.00				
2610	WILBER LUCAS	46.30				
2611	ALBERT H. LUCAS ET UX	29.50				
2612	GEORGE WILKERSON ET UX	26.30				
2614	ROY FOLLOWELL ET UX	8.60				
2615	RUTH ROBERTS VALLIS JACKSON	31.50				
2616	OLIVE G. ROBERTS	43.50				
2617	JAMES WILKERSON ET UX	24.50				
2618	DEPARTMENT OF NATURAL RESOURCES & ITS DIRECTOR STATE OF INDIANA	11.00				
2620	KEITH R. SKINNER ET AL	65.00				
2621	WILLIAM G. TRUEX ET UX	1.30				
2622	EDWARD WILKERSON ET UX	16.00				
2623	RODNEY W. FORD ET UX	1.30				
2624	FRANCIS LUTES ET AL	95.20				
2625-1	OSCAR S. STEVENS ET UX	63.00				
2625-2	OSCAR S. STEVENS ET UX	2.40				
2626	PEARLY BELL OGLE	48.50				
2627	FREMONT AULT ET UX	74.00				
2628	DEPARTMENT OF NATURAL RESOURCES & ITS DIRECTOR STATE OF INDIANA	3.00				
B	DEPARTMENT OF AGRICULTURE (FOREST SERVICE)					540AC USE PERMIT (INCL. IN TR. B, SEG. 4)

2615-E-1	RUTH ROBERTS VALLIS JACKSON	0.37				PERPETUAL EASMT FOR ROAD R/W
2615-E-2	RUTH ROBERTS VALLIS JACKSON	0.10				PERPETUAL EASMT FOR ROAD R/W
2616-E-1	OLIVE G. ROBERTS	0.24				PERPETUAL EASMT FOR ROAD R/W
2616-E-2	OLIVE G. ROBERTS	0.26				PERPETUAL EASMT FOR ROAD R/W
2616-E-3	OLIVE G. ROBERTS	1.39				PERPETUAL EASMT FOR ROAD R/W
2610-E	KEITH R. SKINNER ET AL	0.54				PERPETUAL EASMT FOR ROAD R/W
2614-E	FRANCIS LUTES ET AL	0.09				PERPETUAL EASMT FOR ROAD R/W
2600-E	ROY FOLLOWELL	1.92				PERPETUAL EASMT FOR ROAD R/W
2607-E	CARL CARPENTER	0.13				PERPETUAL EASMT FOR ROAD R/W
2612-E	ALBERT H. LUCAS ET UX	0.53				PERPETUAL EASMT FOR ROAD R/W
2611-E-3	ALBERT H. LUCAS ET UX	2.86				PERPETUAL EASMT FOR ROAD R/W
2632-E-1	ALEXANDER W. BLANEY & STELLA A. BARNHART	1.88				PERPETUAL EASMT FOR ROAD R/W
2632-E-2	ALEXANDER W. BLANEY & STELLA A. BARNHART	0.75				PERPETUAL EASMT FOR ROAD R/W
2630-E	ROY FOLLOWELL ET UX	1.28				PERPETUAL EASMT FOR ROAD R/W
2625-E	OSCAR S. STEVENS ET UX	0.09				PERPETUAL EASMT FOR ROAD R/W
2631-E	BEDFORD H. MOORE ET UX	0.52				PERPETUAL EASMT FOR ROAD R/W
2624-E-2	FRANCIS LUTES ET AL	1.50				PERPETUAL EASMT FOR ROAD R/W
2626-E	PEARLY BELL OGLE	0.62				PERPETUAL EASMT FOR ROAD R/W
2627-E	FREMONT AULT ET UX	.41				PERPETUAL EASMT FOR ROAD R/W

CONTOUR LEGEND
ELEV. 538 LOW FLOW REGULATION POOL
ELEV. 551 5 YEAR FLOOD FREQUENCY
ELEV. 560 UPPER GUIDE FOR ACQUISITION

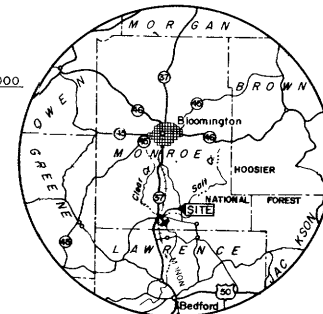

VICINITY MAP

SEGMENT INDEX

FINAL
PROJECT MAP

DEPT OF THE ARMY

USING SERVICE CORPS OF ENGINEERS

LOCATION OF PROJECT

STATE INDIANA

COUNTY BROWN

DIVISION OHIO RIVER

DISTRICT LOUISVILLE

ARMY AREA 5 TH.

14 MILES N OF BEDFORD

11 MILES S OF BLOOMINGTON

TRANSPORTATION FACILITIES

RAILROADS MONON

STATE ROADS 37, 46

FEDERAL ROADS

AIR LINES

ACQUISITION

TOTAL ACRES ACQUIRED

FEE

PUBLIC DOMAIN PERM. WITHDRAWAL
TEMP. WITHDRAWAL

USE PERMIT

TRANSFER SEE SEGMENT 1

LEASE

LESSER INTERESTS

DISPOSAL

TOTAL ACRES DISPOSED OF

SOLD

PUBLIC DOMAIN PERM. WITHDRAWAL
TEMP. WITHDRAWAL

USE PERMIT

TRANSFERRED SEE SEGMENT 1

LEASES TERMINATED

LESSER INTERESTS TERM

REASSIGNED

OTHER

LEGEND

EXCEPT FOR THE SPECIAL SYMBOLS SHOWN BELOW, MAP SYMBOLS ARE STANDARD IN ARMY MAP SERVICE TECHNICAL MANUAL NO. 23

RESERVATION LINE

RESERVATION LINE (ACTUAL SURVEY)

TRACT BOUNDARY LINE

TRACT NUMBER

CONTOUR LINE

DISPOSAL

TRACT APPEARING ON MORE THAN ONE SHEET

SEGMENT "26"


DEPARTMENT OF THE ARMY
OFFICE OF THE LOUISVILLE DISTRICT ENGINEER
OHIO RIVER DIVISION

REAL ESTATE

MONROE LAKE

DRAWN BY: C.B.O.
TRACED BY: N.J.G.
CHECKED BY: D.L.SUBMITTED BY: [Signature]
CHIEF OF PLANNING & CONTROL BR.RECOMMENDED BY: [Signature]
CHIEF OF REAL ESTATE DIV. COL. CORP. ENGINEERS, DISTRICT ENGINEEROFFICE, CHIEF OF ENGINEERS, WASHINGTON 25, D.C.
DATE APPROVED: 8-10-71AUDITED
INSTALLATION OR PROJECT NO. LOUV-2-0016

BY: [Signature]

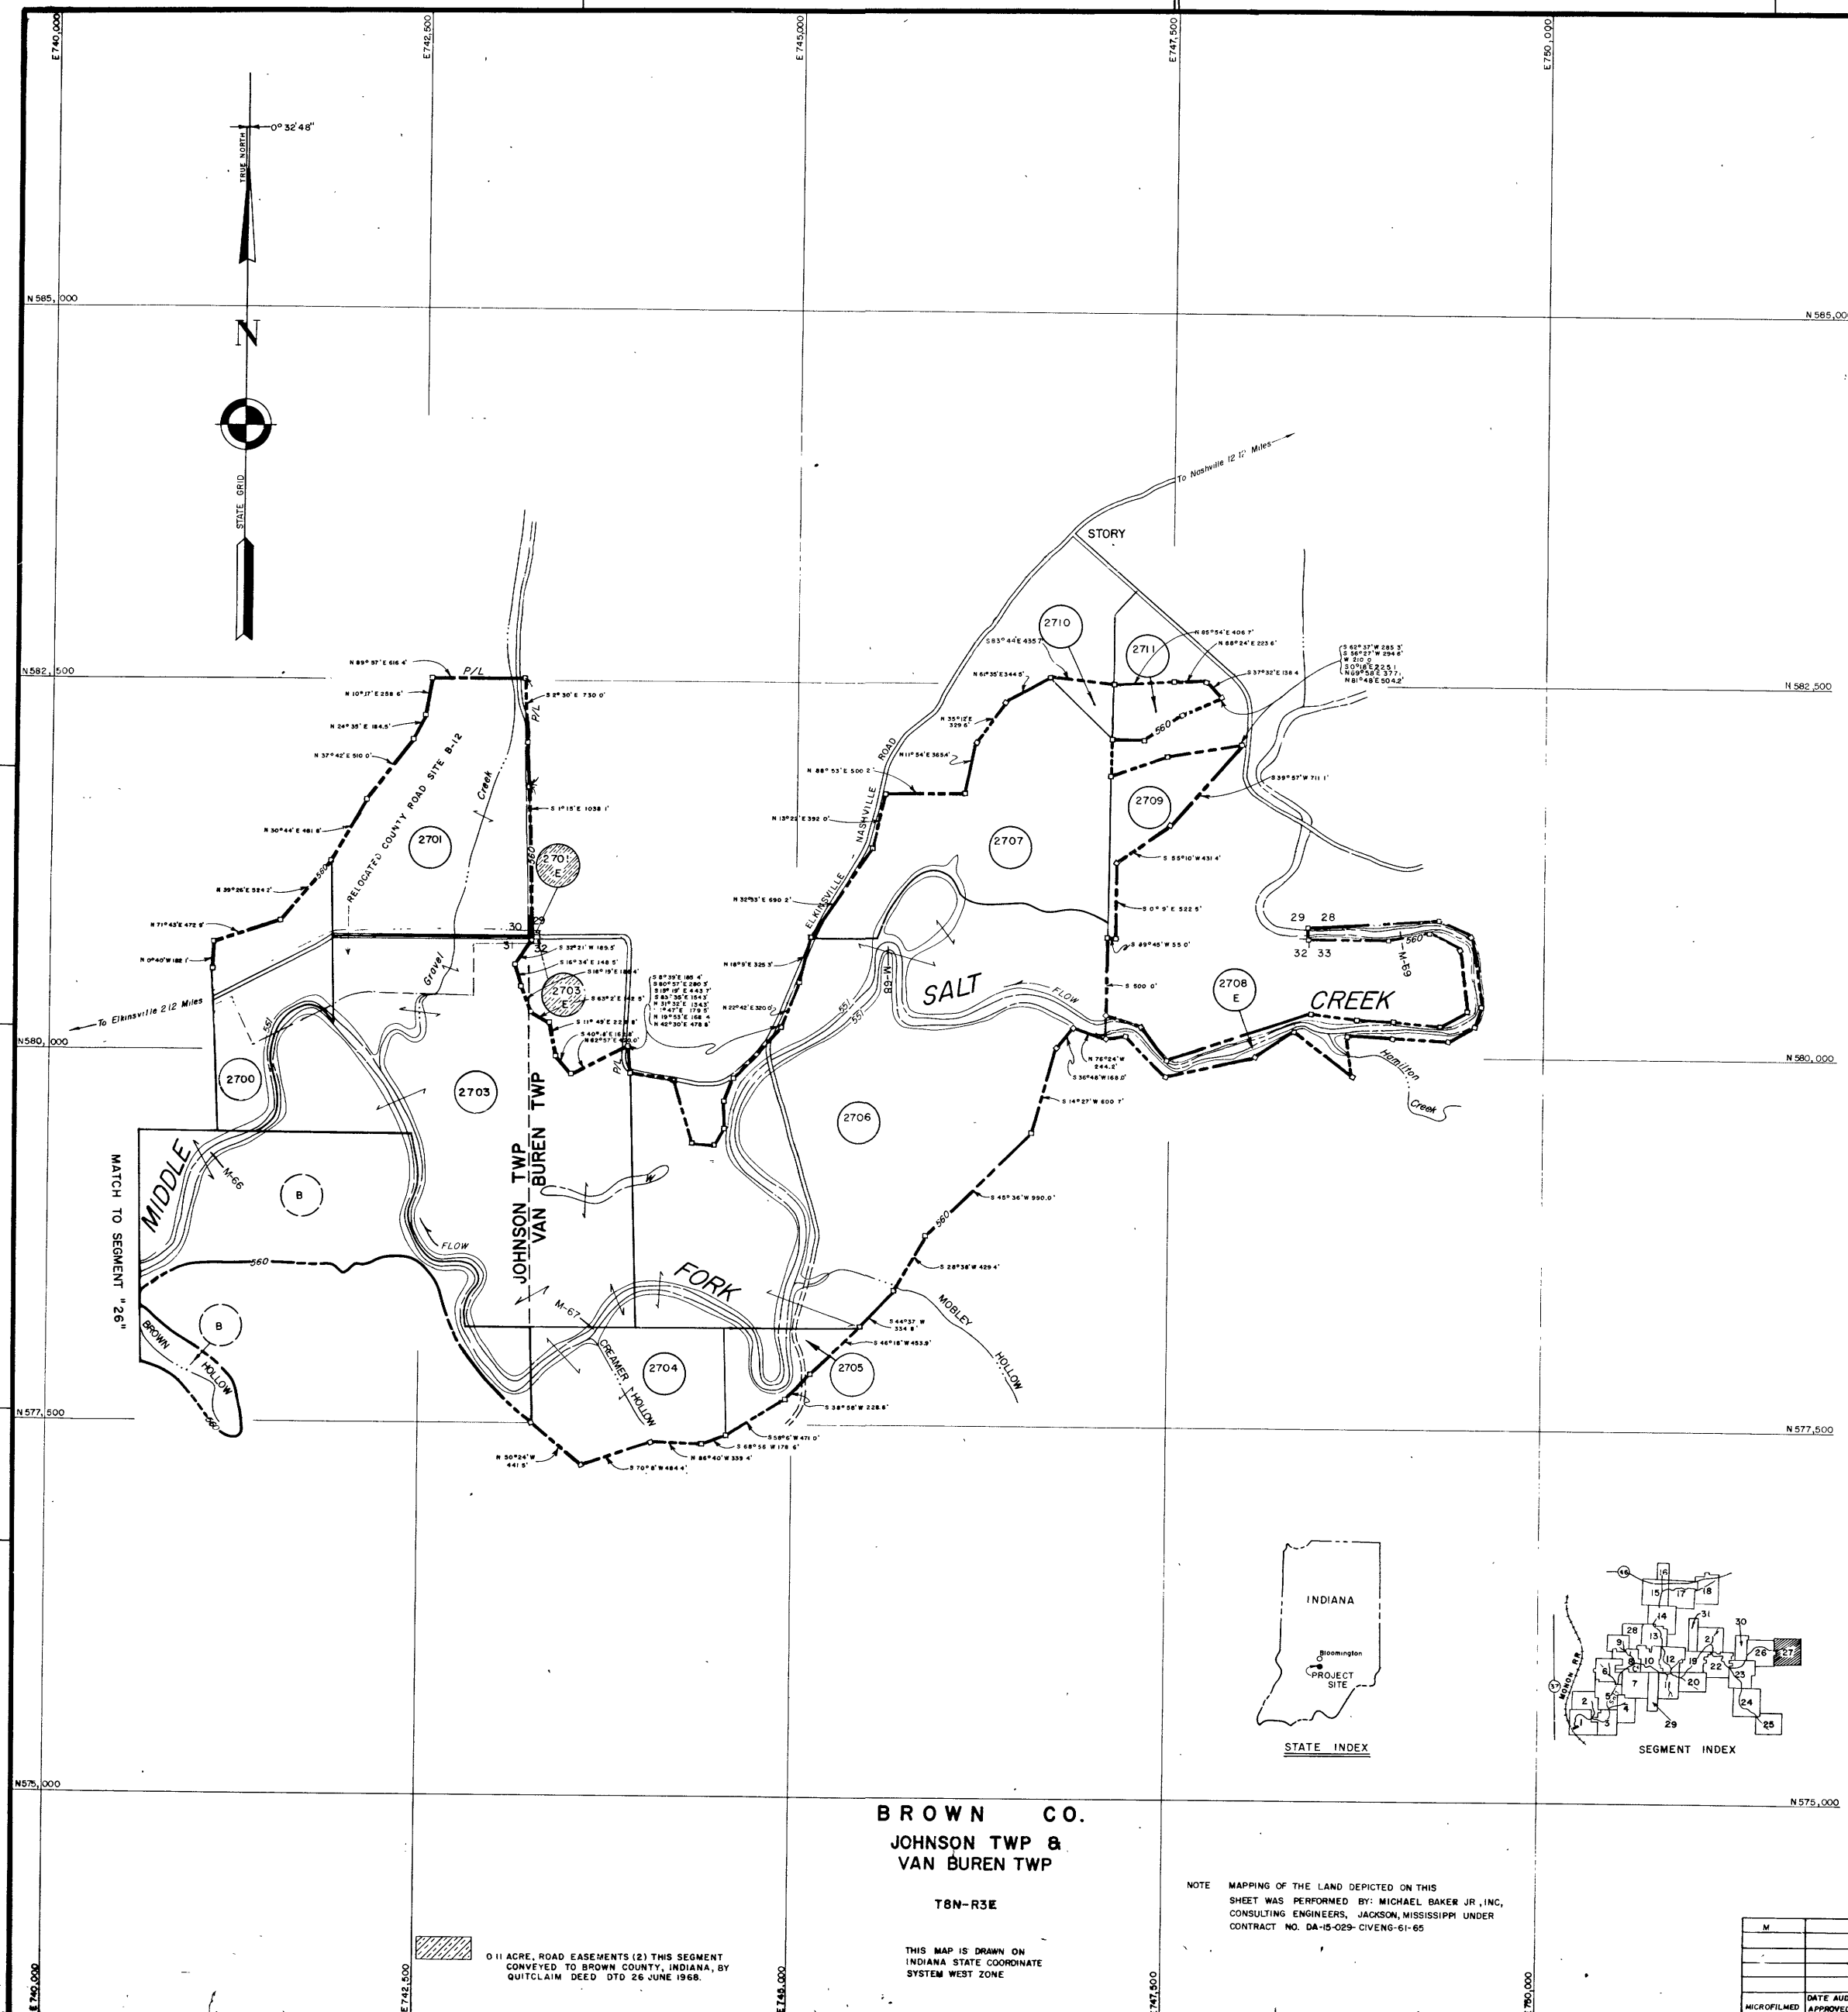

TRACT REGISTER OF ACQUISITION AFTER 1 JAN. 1943

TRACT NO.	LAND OWNER	FEE	ACREAGE			REMARKS
			PERM. EASMT.	OTHER	TRANS.	
2700	HOWARD FLEETWOOD ET UX	19.30				
2701	LLOYD HEDRICK ET UX	42.00				
2703	PAULINE ANTHONY	95.30				
2704	ARNOLD MOORE ET AL	23.00				
2705	CHARLES E. HEDENREICH	7.90				
2706	BERNARD F. BRAND ET UX	135.00				
2707	ODEN B. CARMICHAEL	41.80				
2708 E	HOWARD C. CARMICHAEL		11.50			
2709	DONALD AYERS ET UX	8.30				
2710	ICEL CARMICHAEL	1.70				
2711	SHERMAN ROBERTSON DEPARTMENT OF AGRICULTURE (FOREST SERVICE)	3.60				4700 AC. USE PERMIT (INCL. IN T.B. 8, SEC. 4)
2701-E	LLOYD HEDRICK ET UX			0.05		PERPETUAL EASMT FOR RD. R/W
2703-E	PAULINE ANTHONY			0.06		PERPETUAL EASMT FOR RD. R/W

FINAL
PROJECT MAPDEPT OF THE ARMY
USING SERVICE CORPS OF ENGINEERSLOCATION OF PROJECT
INDIANASTATE BROWN
COUNTY BROWN
DIVISION OHIO RIVER
DISTRICT LOUISVILLE
ARMY AREA 5TH
14 MILES N OF BEDFORD
11 MILES S OF BLOOMINGTON

TRANSPORTATION FACILITIES

RAILROADS MONON
STATE ROADS 37, 46
FEDERAL ROADS
AIR LINES

ACQUISITION

TOTAL ACRES ACQUIRED

FEE

PUBLIC DOMAIN { PERM. WITHDRAWAL
TEMP. WITHDRAWAL

USE PERMIT

TRANSFER { SEE SEGMENT 7

LEASE

LESSER INTERESTS

DISPOSAL

TOTAL ACRES DISPOSED OF

SOLD

PUBLIC DOMAIN { PERM. WITHDRAWAL
TEMP. WITHDRAWAL

USE PERMIT

TRANSFERRED { SEE SEGMENT 7

LEASES TERMINATED

LESSER INTERESTS TERM

REASSIGNED

OTHER

LEGEND

EXCEPT FOR THE SPECIAL SYMBOLS SHOWN BELOW, MAP SYMBOLS ARE STANDARD IN ARMY MAP SERVICE TECHNICAL MANUAL NO. 23.

RESERVATION LINE

RESERVATION LINE (ACTUAL SURVEY)

TRACT BOUNDARY LINE

TRACT NUMBER

CONTOUR LINE

DISPOSAL

TRACT APPEARING ON MORE THAN ONE SHEET

SEGMENT "27"

DEPARTMENT OF THE ARMY
OFFICE OF THE LOUISVILLE DISTRICT ENGINEER
OHIO RIVER DIVISIONREAL ESTATE
MONROE LAKEDRAWN BY C.B.Q.
TRACED BY N.J.S.
CHECKED BY D.L.
SUBMITTED BY R.D. DUBOIS
CHIEF OF PLANNING & CONTROL BR.
RECOMMENDED BYAPPROVED BY [Signature]
CHIEF OF REAL ESTATE DIV. COL. CORP. OF ENGINEERS, DISTRICT ENGINEER
OFFICE, CHIEF OF ENGINEERS, WASHINGTON 25, D.C.
AUDITED 10UV-20016
INSTALLATION OF PROJECT

M	23 MAR 71	FINAL AUDIT	L.A.C.
	19 NOV 70	DISPOSAL ADDED	J.A.H.
	31 AUG 64	ADDED 2704-E, 2709-E	J.A.H.
	18 MAR 64	DELETED 2708, ADDED 2708-E	J.A.H.
	11 MAR 64	REVISED - 2708	J.A.H.
DATE AUDIT APPROVED	DATE	REVISIONS	BY

TRACT REGISTER OF ACQUISITION AFTER 1, JAN. 1943					
TRACT NO.	LAND OWNER	ACREAGE			REMARKS
		FEE	PERM. EASEMENT	OTHER TRANS.	
2800	JAMES WHITE ET AL	10.20			
2800-E	JAMES WHITE ET AL		3.64		PERP EASEMENT FOR RD. R/W
2801	FLORA K. MASTERS	3.50			
2802-E	ENDCH E GRUBBS ET UX		1.19		PERP EASEMENT FOR RD. R/W
2803-E	STANLEY R. HAWKINS		0.78		PERP EASEMENT FOR RD. R/W
2804-E	JOHN GRUBB & FLORENCE MULLIS		4.65		PERP EASEMENT FOR RD. R/W
2805-E	ROY WHITE ET UX		0.33		PERP EASEMENT FOR RD. R/W
2805-E2	ROY WHITE ET UX		0.82		PERP EASEMENT FOR RD. R/W
2805-E3	ROY WHITE ET UX		0.16		PERP EASEMENT FOR RD. R/W
2806-E	WALTER JOHNSON ET UX		0.19		PERP EASEMENT FOR RD. R/W
2807-E	CHARLES ROSS WILSON ET UX		0.64		PERP EASEMENT FOR RD. R/W
2808-E	CHARLOTTE V. BROWNING		4.24		PERP EASEMENT FOR RD. R/W
2809-E1	MARTHA LOUISE HAWKINS ET VIR		0.42		PERP EASEMENT FOR RD. R/W
2809-E2	MARTHA LOUISE HAWKINS ET VIR		0.03		PERP EASEMENT FOR RD. R/W
2810-E	GEORGE HALL ET UX		0.68		PERP EASEMENT FOR RD. R/W
2811-E	WEIR LEE HALL ET UX		0.46		PERP EASEMENT FOR RD. R/W
2812-E	NORVAL GRUBB ET UX		0.18		PERP EASEMENT FOR RD. R/W
2813-E	EVERETT STEWART ET UX		0.93		PERP EASEMENT FOR RD. R/W
2814-E	TURNER R. THOMPSON ET UX		0.74		PERP EASEMENT FOR RD. R/W
2815-E	ISAAC MOSIER ET UX		0.25		PERP EASEMENT FOR RD. R/W
2816-E	HARRY HOBBS ET UX		0.14		PERP EASEMENT FOR RD. R/W
2817-E	WILLARD REX CRACRAFT ET UX		1.34		PERP EASEMENT FOR RD. R/W
2818-E	ORVILLE HAWKINS		0.61		PERP EASEMENT FOR RD. R/W
2819-E	TRUSTEES OF PINE GROVE SYNODICAL CHURCH		0.09		PERP EASEMENT FOR RD. R/W
E	DEPARTMENT OF AGRICULTURE (FOREST SERVICE)		16.67		PERP EASEMENT FOR ROAD R/W
E	DEPARTMENT OF AGRICULTURE (FOREST SERVICE)				PAR 1-2 9141 INCL IN TR E ABOVE
2817-E2	WILLARD REX CRACRAFT ET UX		0.11		TEMP EASEMENT FOR CONDT FROM 2-3-53 TO 4-2-53
E	DEPARTMENT OF AGRICULTURE (FOREST SERVICE)				PAR 2-3 9141 INCL IN TR E ABOVE

FINAL
PROJECT MAP

DEPT. OF THE ARMY
USING SERVICE CORPS OF ENGINEERS

LOCATION OF PROJECT

STATE INDIANA
COUNTY MONROE
DIVISION OHIO RIVER
DISTRICT LOUISVILLE
ARMY AREA 5TH
14 MILES N OF BEDFORD
11 MILES S OF BLOOMINGTON

TRANSPORTATION FACILITIES

RAILROADS MONON
STATE ROADS 27, 46
FEDERAL ROADS
AIR LINES

ACQUISITION

TOTAL ACRES ACQUIRED
FEE
PUBLIC DOMAIN (PERM. WITHDRAWAL)
USE PERMIT
TRANSFER (SEE SEGMENT 1)
LEASE
LESSER INTERESTS

DISPOSAL

TOTAL ACRES DISPOSED OF
SOLD
PUBLIC DOMAIN (PERM. WITHDRAWAL)
USE PERMIT
TRANSFERRED (SEE SEGMENT 1)
LEASES TERMINATED
LESSER INTERESTS TERM.
REASSIGNED
OTHER

LEGEND

EXCEPT FOR THE SPECIAL SYMBOLS SHOWN BELOW MAP SYMBOLS ARE STANDARD IN ARMY MAP SERVICE TECHNICAL MANUAL NO. 23.

RESERVATION LINE
RESERVATION LINE (Actual Survey)
TRACT BOUNDARY LINE
TRACT NUMBER
CONTOUR LINE
DISPOSAL

SEGMENT "28"

DEPARTMENT OF THE ARMY
OFFICE OF THE LOUISVILLE DISTRICT ENGINEER
OHIO RIVER DIVISION

REAL ESTATE
MONROE LAKE

DRAWN BY: K.T.
TRACED BY: K.T.
CHECKED BY: K.T.
SUBMITTED BY: J.C. McDaniel
CHIEF OF PLANNING & CONTROL


RECOMMENDED BY:

APPROVED BY:

CHIEF OF REAL ESTATE DIVISION, CORPS OF ENGINEERS, DISTRICT ENGINEER
OFFICE, CHIEF OF ENGINEERS, WASHINGTON 25, D. C.

AUDITED
INSTALLATION OR PROJECT NO. LOUV-2-0016


PREVIOUS EDITIONS ARE OBSOLETE

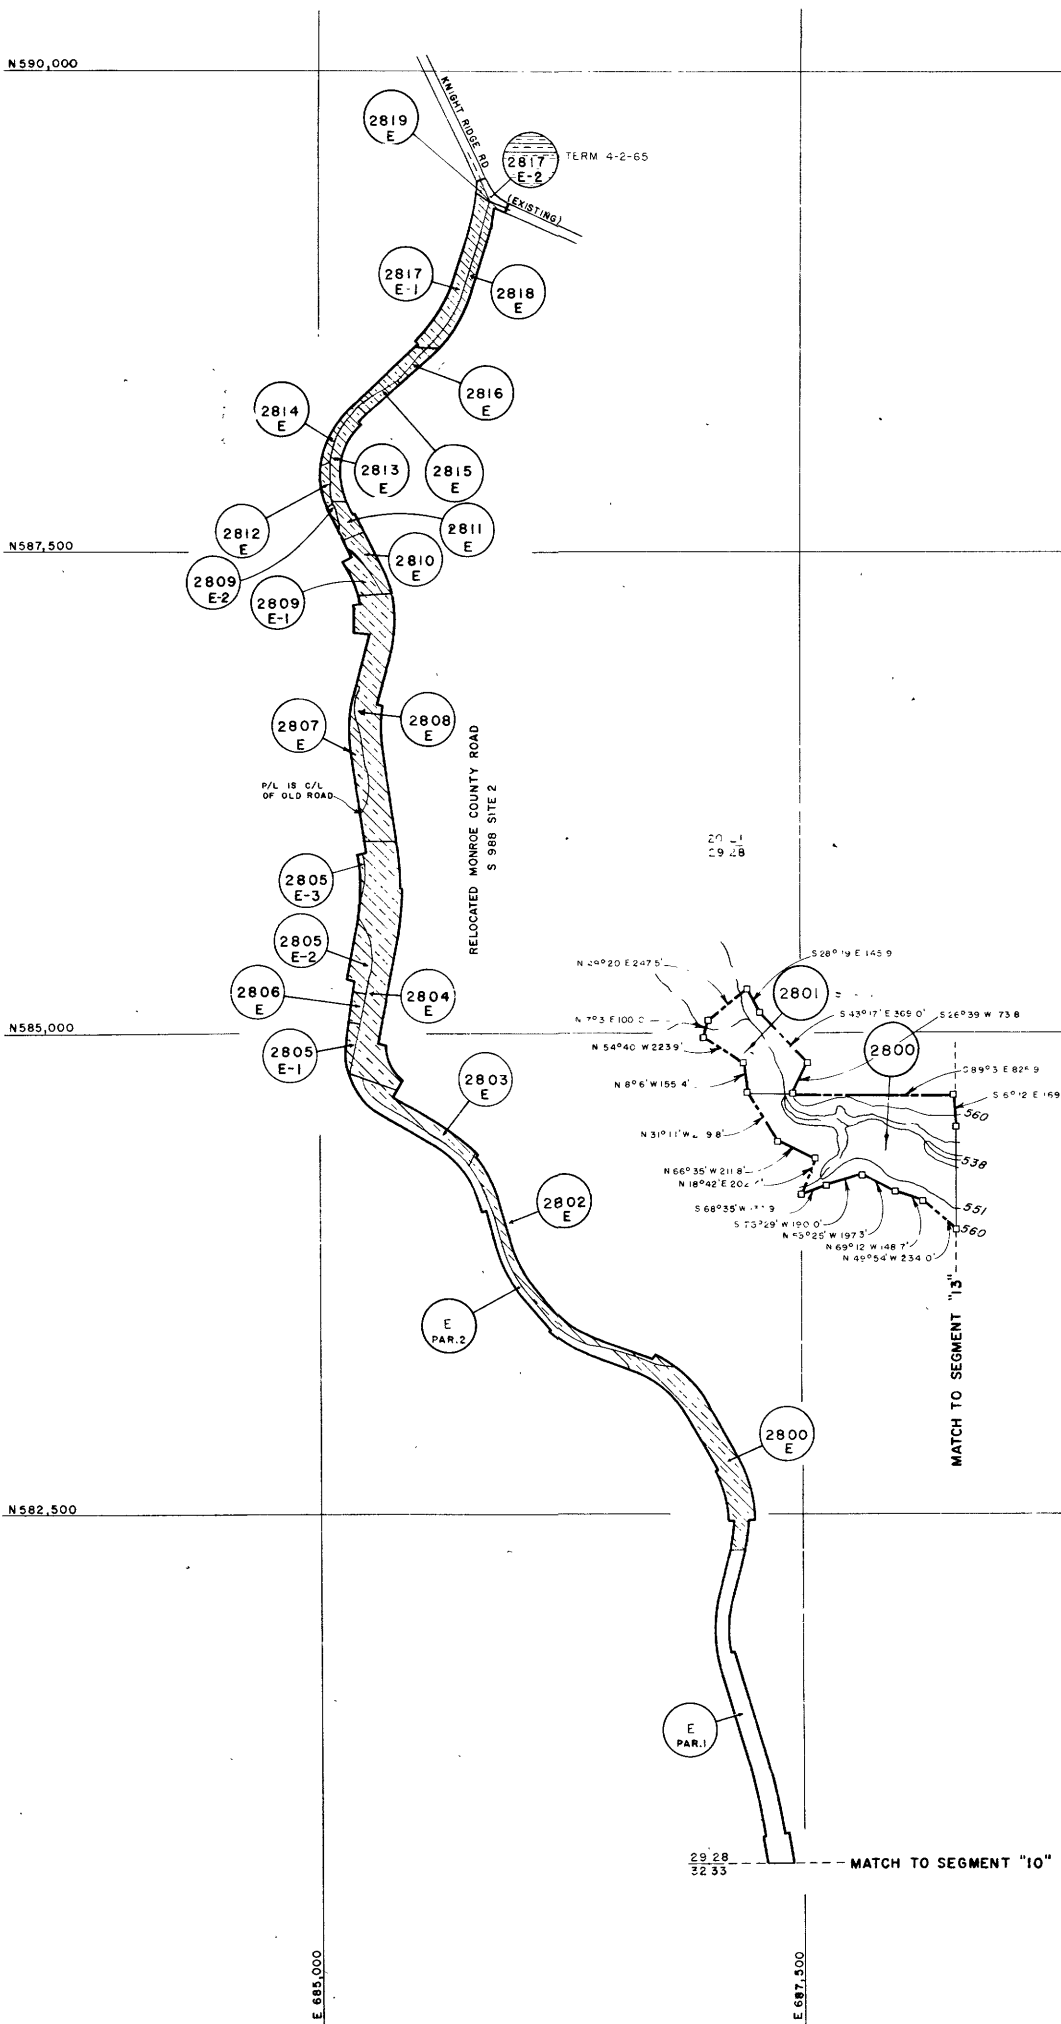

CONTOUR LEGEND
ELEV. 538 LOW FLOW REGULATION POOL
ELEV. 551 5 YEAR FLOOD FREQUENCY
ELEV. 560 UPPER GUIDE FOR ACQUISITION

MONROE CO.
SALT CREEK TWP.
T8N R1E


THIS MAP IS DRAWN ON
INDIANA STATE COORDINATE
SYSTEM WEST ZONE

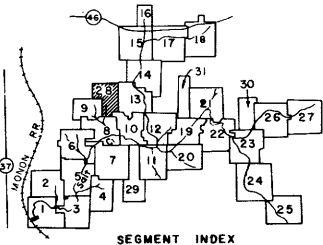

NOTE:

The boundary of this installation was compiled from record deed descriptions, record plats, USGS Quads, aerial photos, and ground surveys by Government personnel. Microfilm approved.


22.51 ACRES, ROAD EASEMENTS (22), CONVEYED TO MONROE COUNTY, INDIANA, BY QUITCLAIM DEED DATED 15 MAY 1969

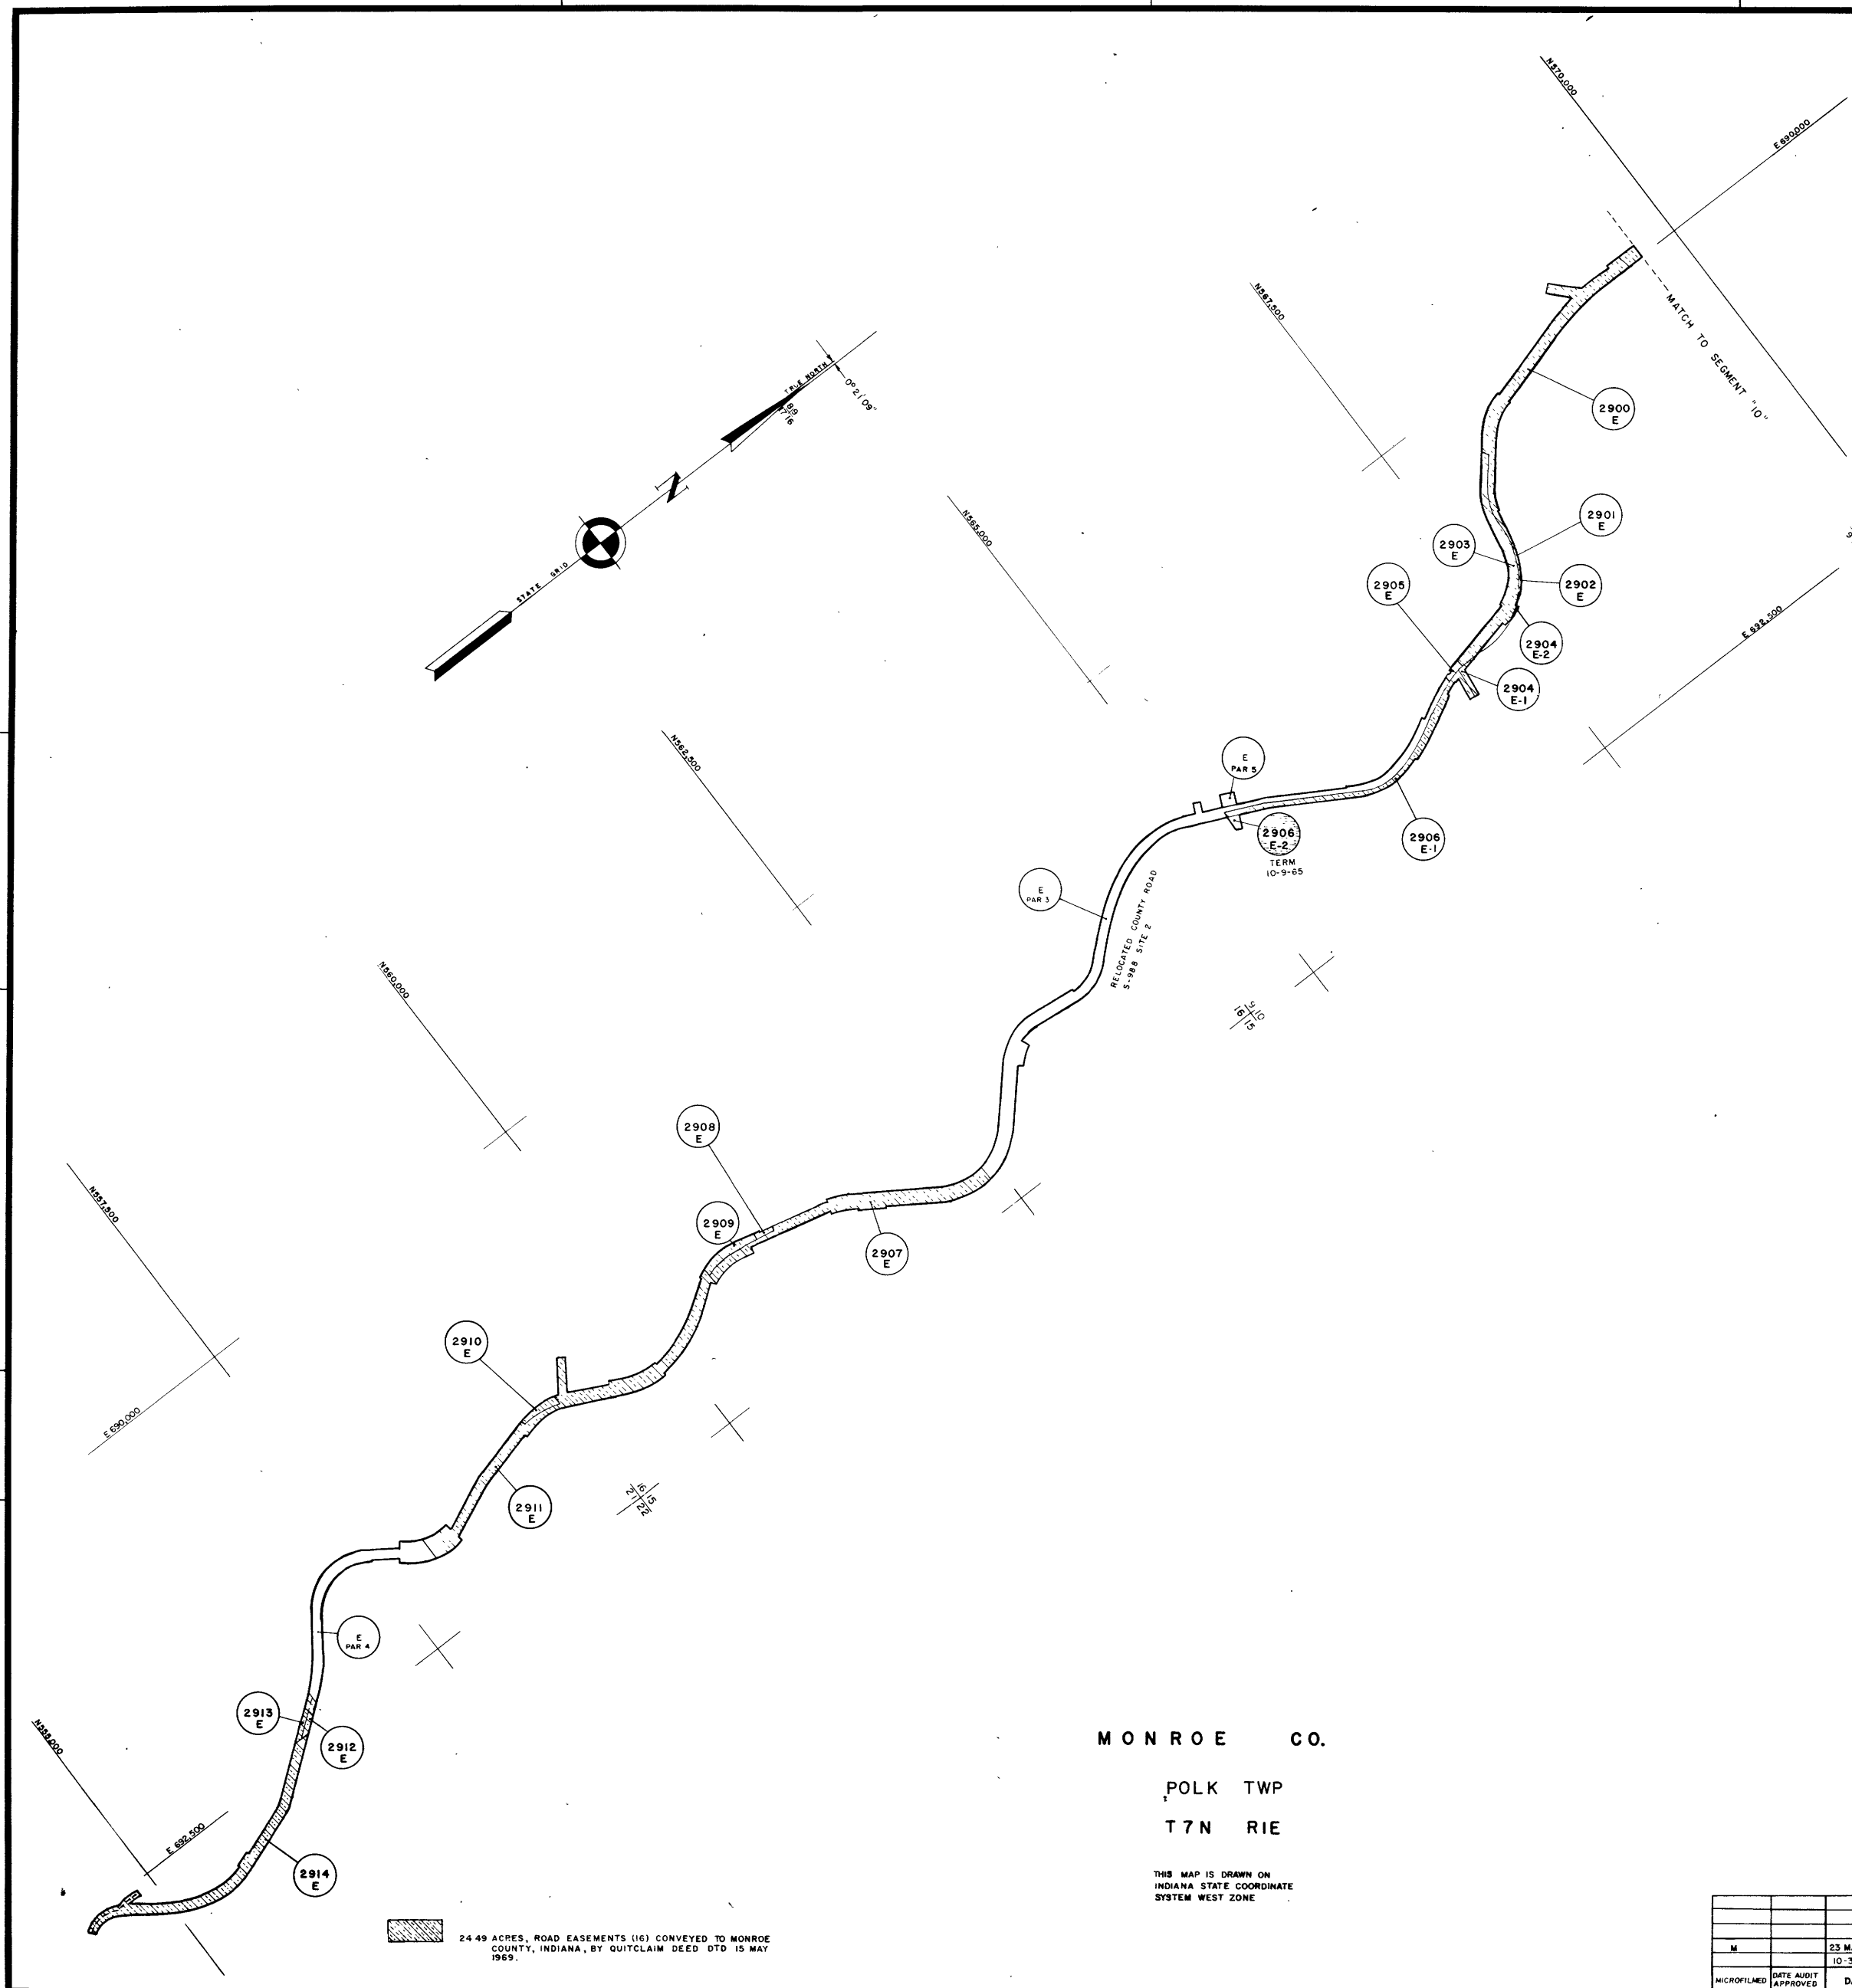


TRACT REGISTER OF ACQUISITION AFTER 1, JAN. 1943

TRACT NO.	LAND OWNER	ACREAGE			REMARKS
		FEE	FLUORIDE	OTHER TRANS	
2914-E	VANNIE L. MYERS			3.63	PERP EASEMENT FOR RD. R/W
2913-E	VADA SMITH			0.26	PERP EASEMENT FOR RD. R/W
2912-E	DEWEY O KINSER			0.22	PERP EASEMENT FOR RD. R/W
2911-E	HARVEY A. FRYE ET UX			5.86	PERP EASEMENT FOR RD. R/W
2910-E	ETHEL CAIN			0.29	PERP EASEMENT FOR RD. R/W
2909-E	VIRGIL D. FRYE ET UX			0.47	PERP EASEMENT FOR RD. R/W
2908-E	CHARLES W. LEE ET UX			0.12	PERP EASEMENT FOR RD. R/W
2907-E	LEONA MURPHY			4.30	PERP EASEMENT FOR RD. R/W
2906-E1	RAYMOND WALDRIP ET UX			1.58	PERP EASEMENT FOR RD. R/W
2906-E2	RAYMOND WALDRIP ET UX			0.18	TRM EASEMENT FOR COMST. FROM 10-10-53 TO 10-10-55
2905-E1	ARLAND A. PATTON ET UX			0.14	PERP EASEMENT FOR RD. R/W
2904-E1	ARLAND A. PATTON ET UX			0.19	PERP EASEMENT FOR RD. R/W
2904-E2	ARLAND A. PATTON ET UX			0.02	PERP EASEMENT FOR RD. R/W
2903-E	RALPH CAIN ET UX			2.53	PERP EASEMENT FOR RD. R/W
2902-E	ETHEL OWINGS			0.03	PERP EASEMENT FOR RD. R/W
2901-E	DON H. CAIN ET UX			0.05	PERP EASEMENT FOR RD. R/W
2900-E	DEWEY G. PETERSON ET AL.			4.80	PERP EASEMENT FOR RD. R/W

CONTOUR LEGEND
ELEV. 538 LOW FLOW REGULATION POOL
ELEV. 551 5 YEAR FLOOD FREQUENCY
ELEV. 560 UPPER GUIDE FOR ACQUISITION

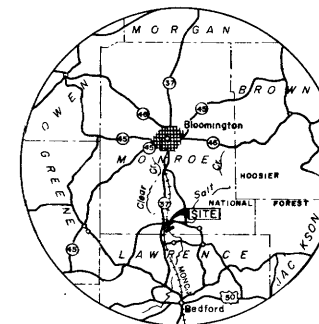

VICINITY MAP

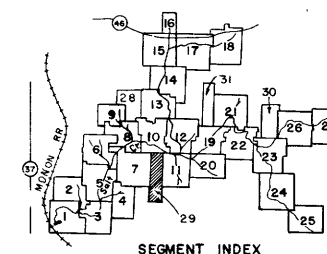

SEGMENT INDEX

NOTE
The boundary of this installation was compiled from record deed descriptions, record plats, USGS Quads, aerial photos, and actual surveys by government personnel.



STATE INDEX

ACQUISITION AUTHORIZATION
1ST IND OVDR-AP DTD 7 DEC 1962 (RE-DM NO 10) (AMEND)

TRACT NUMBER
CONTOUR LINE
DISPOSAL

SEGMENT "29"

DEPARTMENT OF THE ARMY
OFFICE OF THE LOUISVILLE DISTRICT ENGINEER
OHIO RIVER DIVISION

DRAWN BY: MCT
TRACED BY: JLN MCV
CHECKED BY: JDA
SUBMITTED BY: J. McNeill
CHIEF OF PLANNING/CONTR.

RECOMMENDED BY: J. McNeill
APPROVED BY: J. McNeill

OFFICE, CHIEF OF ENGINEERS, WASHINGTON 25, D. C.
OCE APPROVED 11-16-71

AUDITED
INSTALLATION OF PROJECT NO. LOUV-2-0016

PREVIOUS EDITION MAY BE USED

FINAL

PROJECT MAP

DEPT. OF THE ARMY

USING SERVICE CORPS OF ENGINEERS

LOCATION OF PROJECT

STATE INDIANA

COUNTY MONROE

DIVISION OHIO RIVER

DISTRICT LOUISVILLE

ARMY AREA 5TH

14 MILES N. OF BEDFORD

11 MILES S. OF BLOOMINGTON

TRANSPORTATION FACILITIES

RAILROADS MONON

STATE ROADS 37, 46

FEDERAL ROADS

AIR LINES

ACQUISITION

TOTAL ACRES ACQUIRED

FEE

PUBLIC DOMAIN (WITHDRAWAL)

USE PERMIT (OTHER THAN P. D.)

TRANSFER (SEE SEGMENT "1")

LEASE

LESSER INTERESTS

DISPOSAL

TOTAL ACRES DISPOSED OF

SOLD

PUBLIC DOMAIN (WITHDRAWAL)

USE PERMIT (OTHER THAN P. D.)

TRANSFERRED (SEE SEGMENT "1")

LEASES TERMINATED

LESSER INTERESTS TERM.

REASSIGNED

OTHER

LEGEND

EXCEPT FOR THE SPECIAL SYMBOLS SHOWN BELOW MAP SYMBOLS ARE STANDARD IN ARMY MAP SERVICE TECHNICAL MANUAL NO. 23.

RESERVATION LINE

RESERVATION LINE (Actual Survey)

TRACT BOUNDARY LINE

TRACT NUMBER

CONTOUR LINE

DISPOSAL

SEGMENT "29"

DEPARTMENT OF THE ARMY

OFFICE OF THE LOUISVILLE DISTRICT ENGINEER

OHIO RIVER DIVISION

REAL ESTATE

MONROE LAKE

DRAWN BY: MCT

TRACED BY: JLN MCV

CHECKED BY: JDA

SUBMITTED BY: J. McNeill

CHIEF OF PLANNING/CONTR.

RECOMMENDED BY: J. McNeill

APPROVED BY: J. McNeill

OFFICE, CHIEF OF ENGINEERS, WASHINGTON 25, D. C.

OCE APPROVED 11-16-71

AUDITED

INSTALLATION OF PROJECT NO. LOUV-2-0016

FINAL

PROJECT MAP

DEPT. OF THE **ARMY**

USING SERVICE **CORPS OF ENGINEERS**

LOCATION OF PROJECT

STATE **INDIANA**

COUNTY **BROWN**

DIVISION **OHIO RIVER**

DISTRICT **LOUISVILLE**

ARMY AREA _____

14 MILES N OF BEDFORD

11 MILES S OF BLOOMINGTON

TRANSPORTATION FACILITIES

RAILROADS **MONON**

STATE ROADS **37, 46**

FEDERAL ROADS _____

AIR LINES _____

FEE _____
 PUBLIC DOMAIN { WITHDRAWAL _____
 { USE PERMIT _____
 USE PERMIT (OTHER THAN P. D.) _____
 TRANSFER { SEE SEGMENT "4"
 LEASE _____
 LESSOR INTERESTS {

SOLD _____

PUBLIC DOMAIN { WITHDRAWAL _____
USE PERMIT _____

USE PERMIT (OTHER THAN P. D.) _____

TRANSFERRED { SEE SEGMENT "J" _____

LEASES TERMINATED _____

LESSOR INTERESTS TERM _____


REASSIGNED _____

OTHER _____

EXCEPT FOR THE SPECIAL SYMBOLS SHOWN BELOW MAP SYMBOLS ARE STANDARD IN ARMY MAP SERVICE TECHNICAL MANUAL NO. 23.

RESERVATION LINE _____
RESERVATION LINE (Actual Survey) _____
TRACT BOUNDARY LINE _____
TRACT NUMBER _____
CONTOUR LINE _____
DISPOSAL _____
TRACT APPEARING ON
MORE THAN ONE SHEET

DRAWN BY _____ TRACED BY <u>J.E.H.</u> CHECKED BY <u>W.E.T.</u> SUBMITTED BY _____ CHIEF OF PLANNING & CONTROL BR.		DEPARTMENT OF THE ARMY OFFICE OF THE LOUISVILLE DISTRICT ENGINEER OHIO RIVER DIVISION	
RECOMMENDED BY _____ APPROVED BY: <u>[Signature]</u> COL. CHIEF OF ENGINEERS, DISTRICT ENGINEER		REAL ESTATE <h1>MONROE LAKE</h1>	
DATE <u>12-13-52</u> OFFICE, CHIEF OF ENGINEERS, WASHINGTON 25, D. C.		DATE <u>2-7 Dec 1952</u> 	
AUDITED INSTALLATION OF PROJECT NO. <u>LOUV-2-0016</u>			

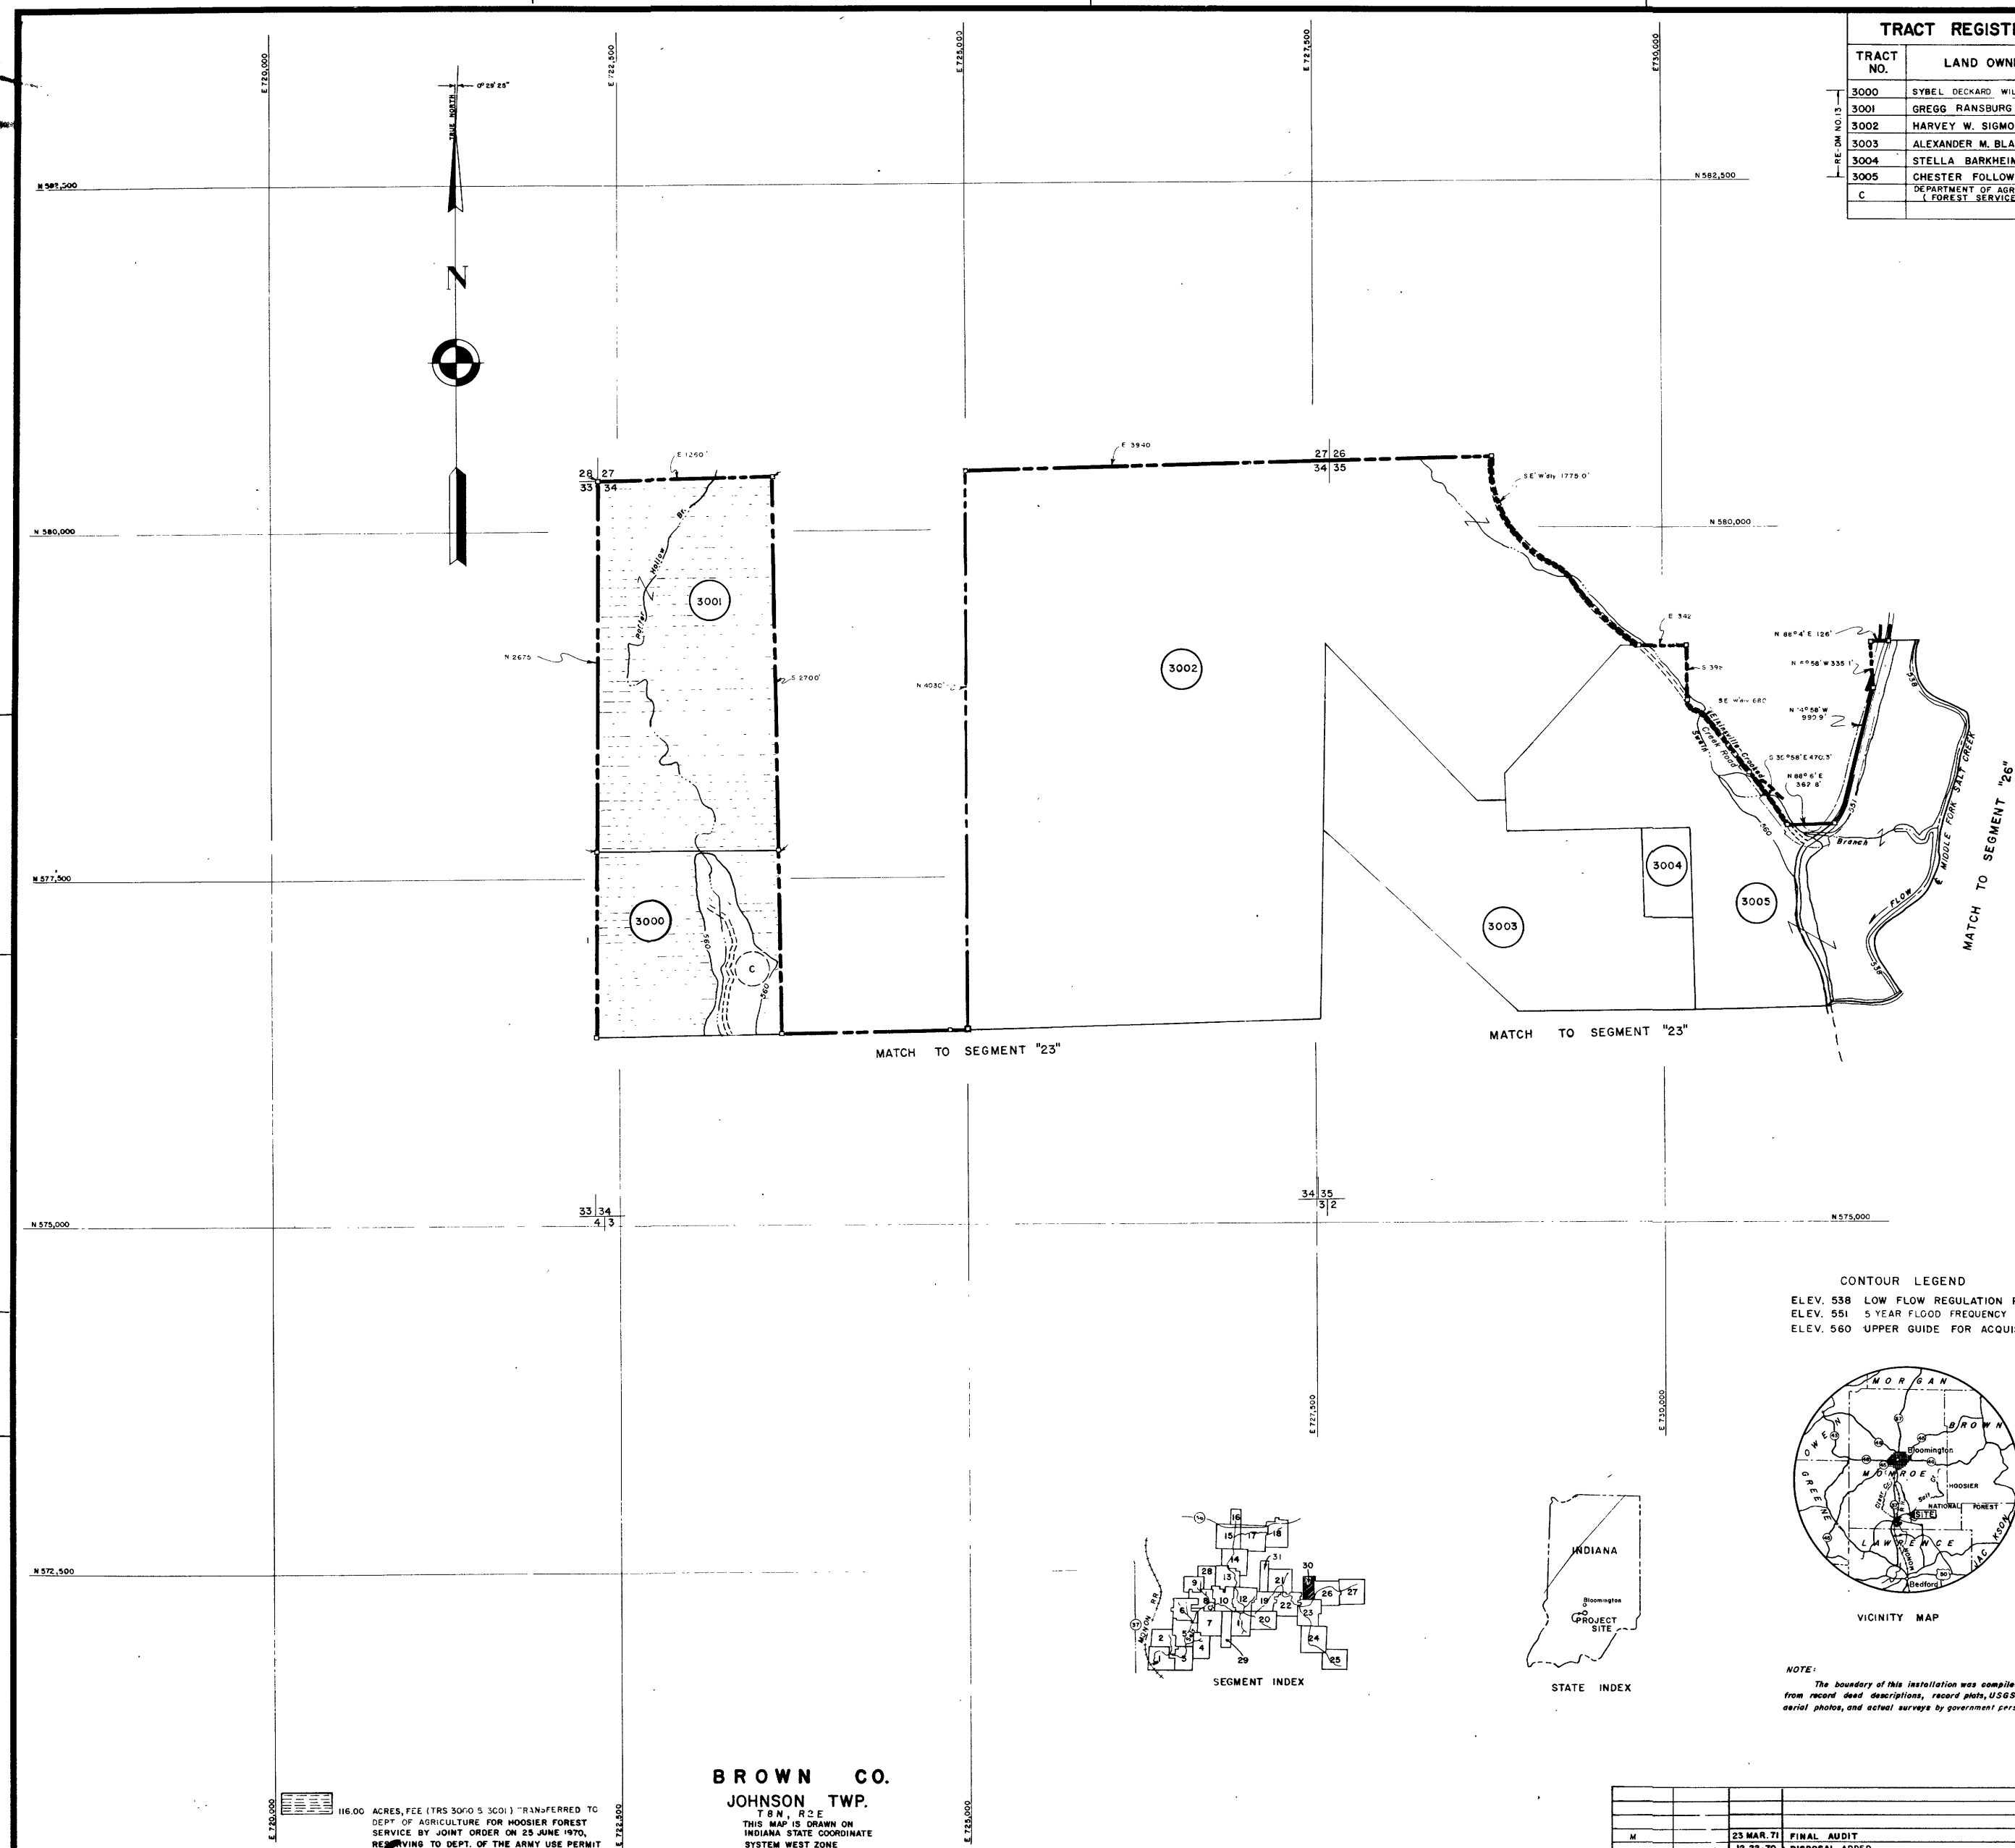

BROWN CO.
JOHNSON TWP.
T8N, R2E
THIS MAP IS DRAWN ON
INDIANA STATE COORDINATE
SYSTEM WEST ZONE

116.00 ACRES, FEE (TRS 3060 S 3001) TRANSFERRED TO
DEPT OF AGRICULTURE FOR MOOSIER FOREST
SERVICE BY JOINT ORDER ON 25 JUNE 1970,
RESERVING TO DEPT. OF THE ARMY USE PERMIT
OVER 9.00 ACRES (AREA LYING BELOW EL. 560')

NOTE:

The boundary of this installation was compiled from record deed descriptions, record plats, USGS Quads, aerial photos, and actual surveys by government personnel.

M		23 MAR. 71 12-22-70	FINAL AUDIT DISPOSAL ADDED
MICROFILMED	DATE AUDIT APPROVED	DATE	REVISIONS

PREVIOUS EDITION MAY BE USED

TRACT REGISTER OF ACQUISITION AFTER 1 JAN. 1943

TRACT NO.	LAND OWNER	ACREAGE			REMARKS
		FEE	PERM. FLOWAGE	OTHER TRANS.	
3100-E	NATHAN L. SILVERSTEIN ET AL.		4.40		PERP EASEMENT FOR ROAD R/W
F	DEPARTMENT OF AGRICULTURE (U. S. FOREST SERVICE)			12.71	USE PERMIT FOR ROAD R/W
3103-E	KENNETH W. WEBB		3.13		PERP EASEMENT FOR ROAD R/W
3104-E	DEPARTMENT OF NATURAL RESOURCES & ITS DIRECTOR, STATE OF INDIANA		22.17		PERP EASEMENT FOR ROAD R/W
3105-E	EDMUND B. NUTT ET AL.		1.53		PERP EASEMENT FOR ROAD R/W
3106-E	DEPARTMENT OF NATURAL RESOURCES & ITS DIRECTOR, STATE OF INDIANA		5.70		PERP EASEMENT FOR ROAD R/W

FINAL

PROJECT MAP

DEPT. OF THE ARMY

USING SERVICE CORPS OF ENGINEERS

LOCATION OF PROJECT

STATE INDIANA

COUNTY BROWN

DIVISION OHIO RIVER

DISTRICT LOUISVILLE

ARMY AREA 5TH

14 MILES N OF BEDFORD

11 MILES S OF BLOOMINGTON

TRANSPORTATION FACILITIES

RAILROADS MONON

STATE ROADS 37, 46

FEDERAL ROADS

AIR LINES

ACQUISITION

TOTAL ACRES ACQUIRED

FEE

PUBLIC DOMAIN WITHDRAWAL

USE PERMIT

USE PERMIT (OTHER THAN P. D.)

TRANSFER SEE SEGMENT 7

LEASE

LESSER INTERESTS

DISPOSAL

TOTAL ACRES DISPOSED OF

SOLD

PUBLIC DOMAIN WITHDRAWAL

USE PERMIT

USE PERMIT (OTHER THAN P. D.)

TRANSFERRED SEE SEGMENT 7

LEASES TERMINATED

LESSER INTERESTS TERM.

REASSIGNED

OTHER

LEGEND

EXCEPT FOR THE SPECIAL SYMBOLS SHOWN BELOW MAP SYMBOLS ARE STANDARD IN ARMY MAP SERVICE TECHNICAL MANUAL NO. 23.

RESERVATION LINE

RESERVATION LINE (Actual Survey)

TRACT BOUNDARY LINE

TRACT NUMBER

CONTOUR LINE

DISPOSAL

EXTENDED OWNERSHIP LINE

SEGMENT "31"

DRAWN BY: KET

TRACED BY: BT

CHECKED BY: JDM

SUBMITTED BY: E.M. Bryant

CHIEF OF PLANS CONTROL BR

RECOMMENDED BY:

APPROVED BY:

CHIEF OF ENGINEERS, DISTRICT ENGINEER

OFFICE, CHIEF OF ENGINEERS, WASHINGTON 25, D.C.

OCE APPROVED: 8-15-71

BY

REAL ESTATE

MONROE LAKE

AUDITED

INSTALLATION ON PROJECT NO. LOUV-2-001

E 710,000

E 707,500

E 705,000


E 705,000

E 710,000

E 707,500

DECKARD CEMETERY COUNTY ROAD SITE NO. 8-7

CONTOUR LEGEND

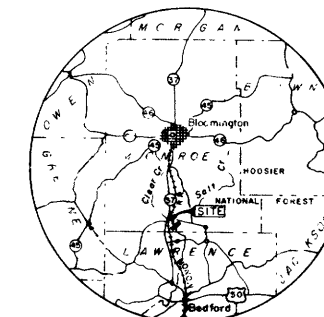
ELEV. 550 LOW FLOW REGULATION POOL
ELEV. 551 15 YEAR FLOOD FREQUENCY
ELEV. 560 UPPER GUIDE FOR ACQUISITIONVICINITY MAP
12.25 6125 0 12.25 MI.

NOTE

The boundary of this installation was computed from record deed descriptions, record plots, U.S.G.S. Quads, aerial photos, and actual surveys, by government personnel.

BROWN CO.

JOHNSON - TWP

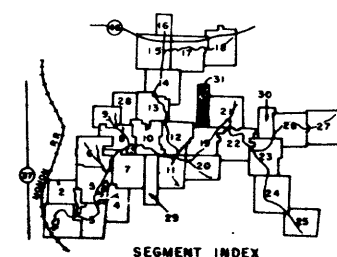R 1 E - R 2 E
TWP 8 NTHIS MAP IS DRAWN ON
INDIANA STATE COORDINATE
SYSTEM WEST ZONE

SEGMENT INDEX

36.95 ACRES, ROAD EASEMENTS (S) (THIS SEGMENT)
CONVEYED TO BROWN COUNTY, INDIANA, BY
QUITCLAIM DEED DTD 26 JUNE 1968.